

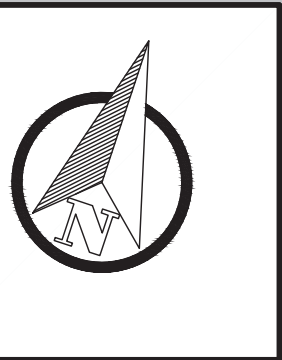


FILE: g:\projects backup\1640 - line 8 2022\8 working drawings\esr drawings\Line 8 New Construction.dwg

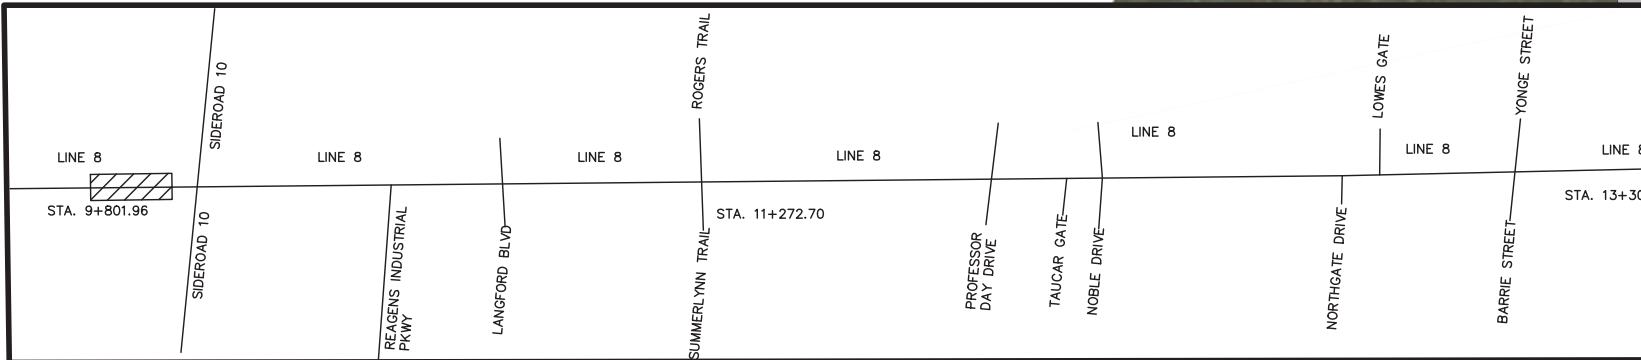

LEGEND:	
	PERFORATED PIPE
	INFILTRATION/FILTRATION CHAMBER

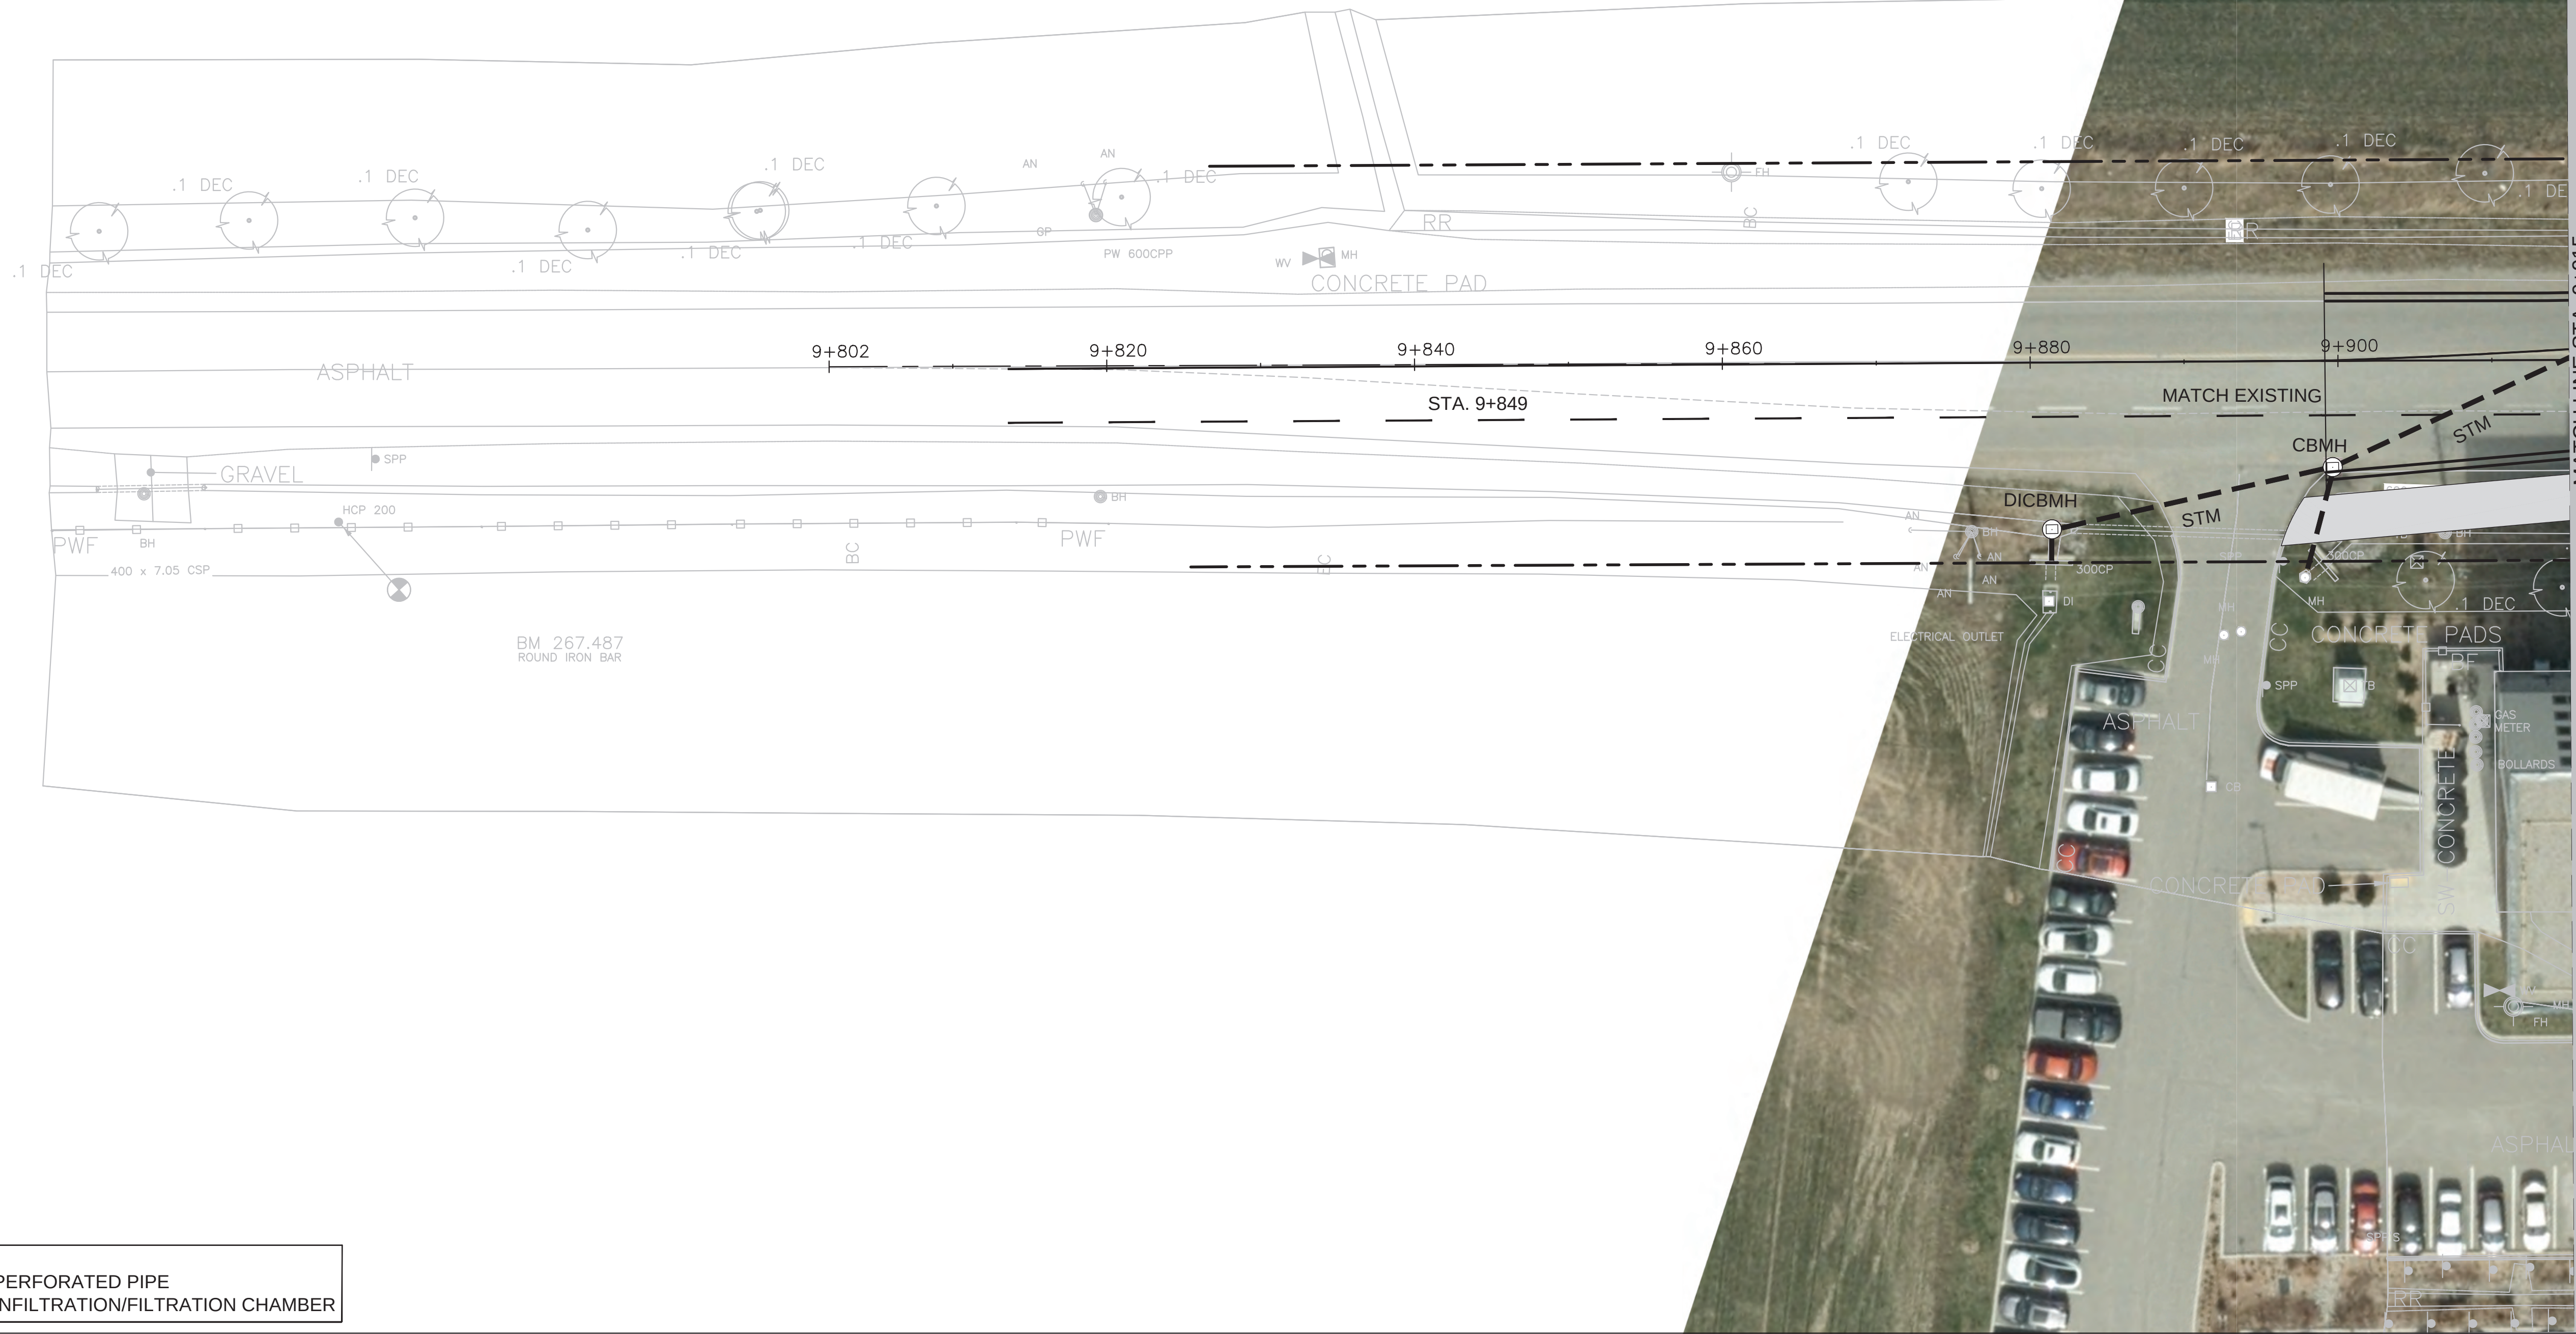

NO.	REVISIONS	DATE	BY
1	ISSUE FOR ESR	22/09/2025	MS
2			
3			
4			
5			
6			



LINE 8 NEW CONSTRUCTION

STA. 9+850 TO STA. 9+915

TOWN OF BRADFORD
LINE 8 AND SIDEROAD 10
RECONSTRUCTION

SCALE HOR. 1:250	VERT. N/A
DESIGNED MS	DRAWN MS
REVIEWED BK	DATE 9/22/2025

SHEET NO.
01

FILE: g:\projects backup\1640 - line 8 2022\8 working drawings\esr drawings\Line 8 New Construction.dwg



LEGEND:	
	PERFORATED PIPE
	INFILTRATION/FILTRATION CHAMBER



NO.	REVISIONS	DATE	BY
1	ISSUE FOR ESR	22/09/2025	MS
2			
3			
4			
5			
6			



LINE 8 NEW CONSTRUCTION

STA. 9+915 TO STA. 10+096

TOWN OF BRADFORD
LINE 8 AND SIDEROAD 10
RECONSTRUCTION



SCALE HOR. 1:250	VERT. N/A
DESIGNED MS	DRAWN MS
REVIEWED BK	DATE 9/22/2025

SHEET NO.
02

FILE: g:\projects backup\1640 - line 8 2022\8 working drawings\esr drawings\Line 8 New Construction.dwg



FILE: g:\projects backup\1640 - line 8 2022\8 working drawings\esr drawings\Line 8 New Construction.dwg

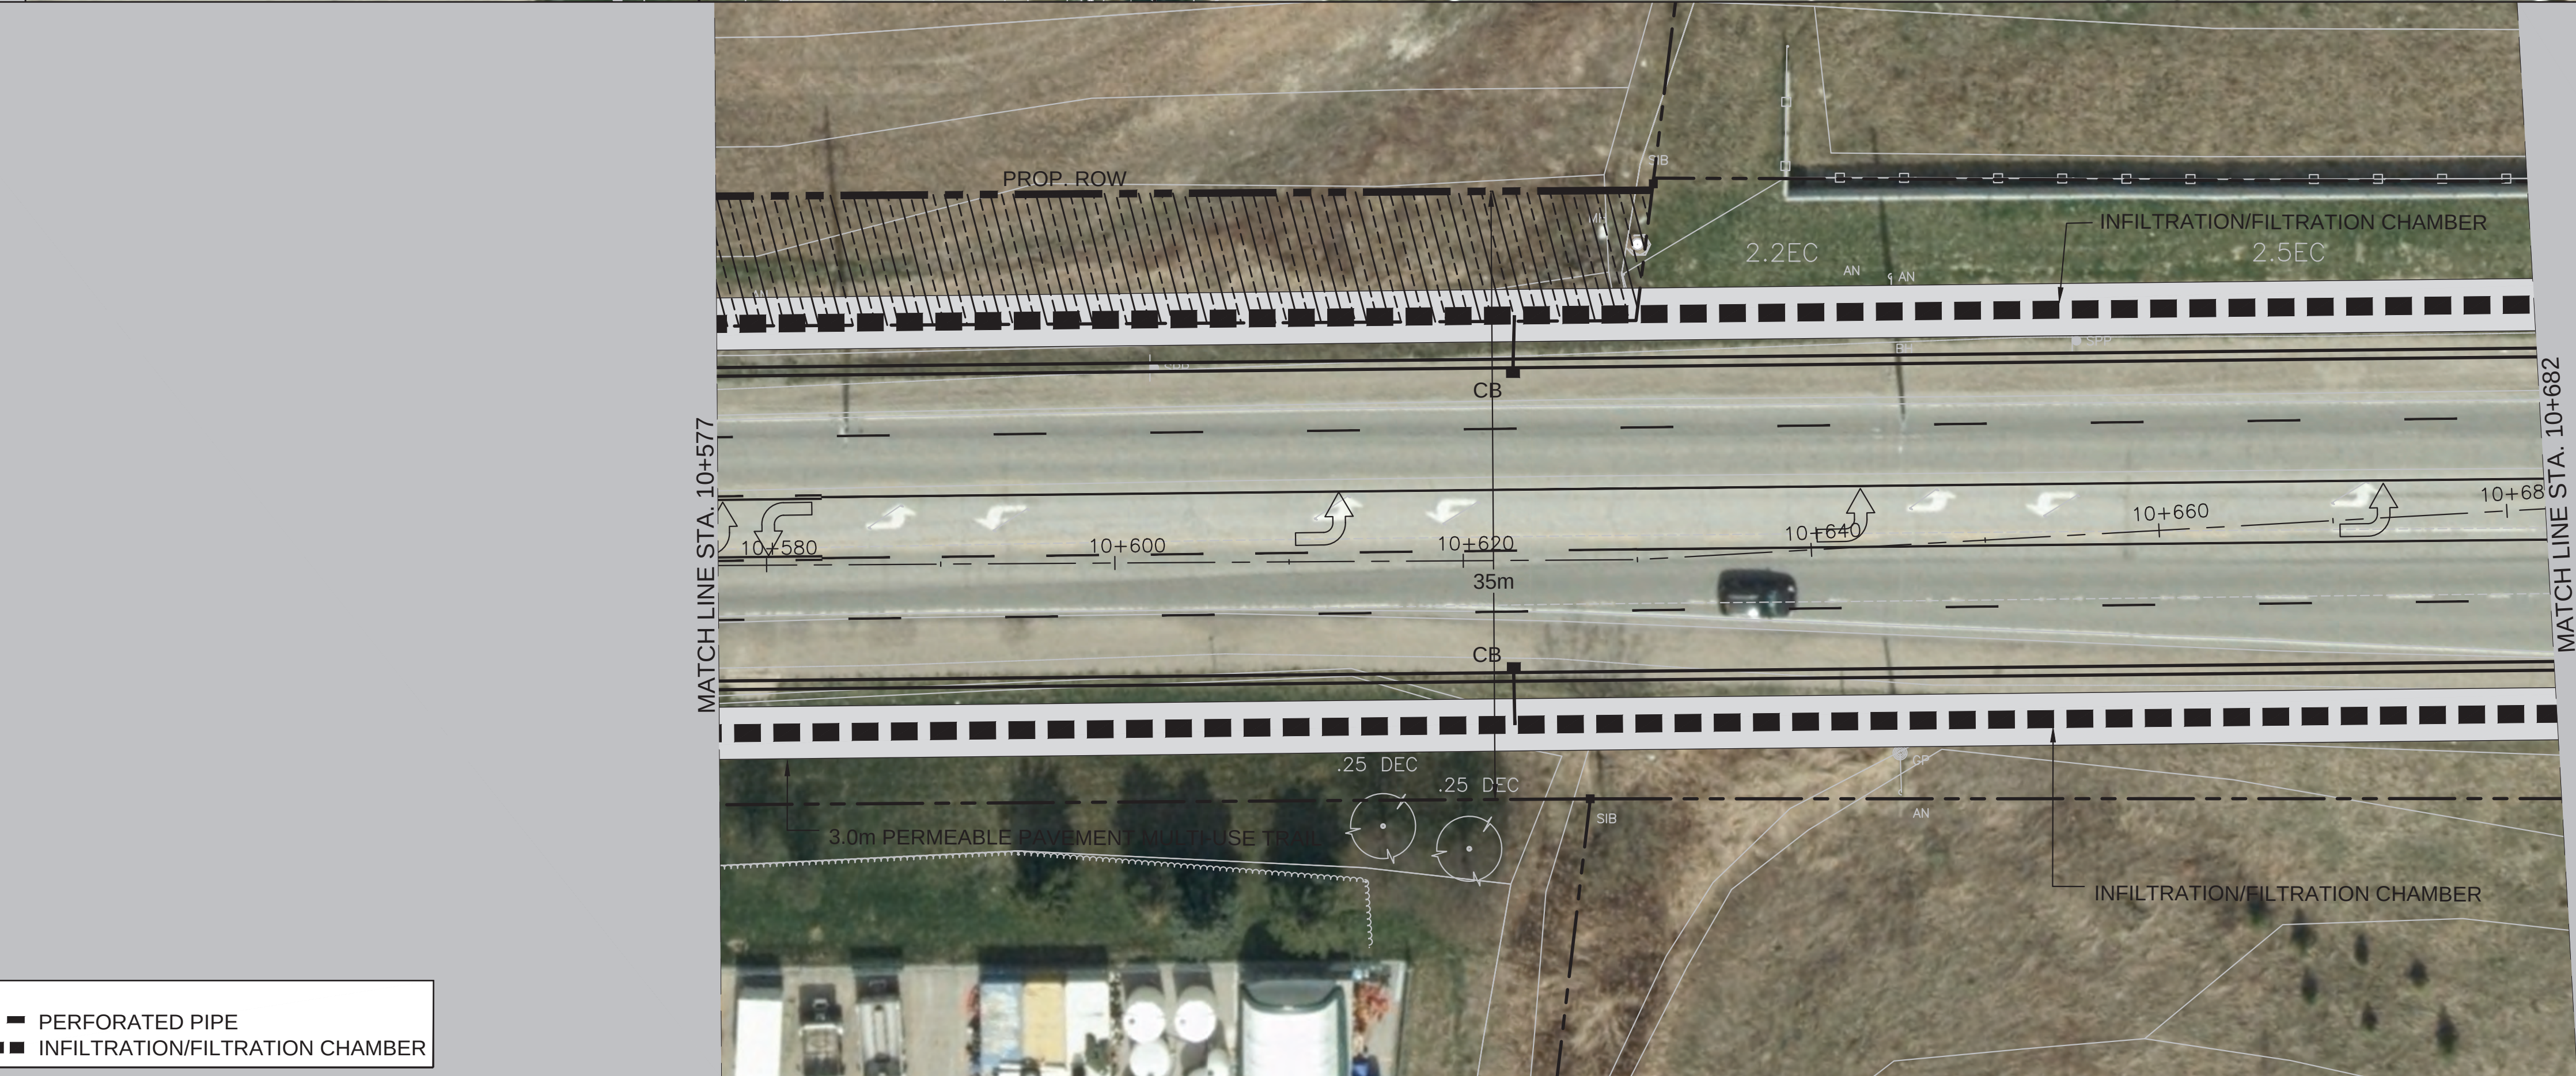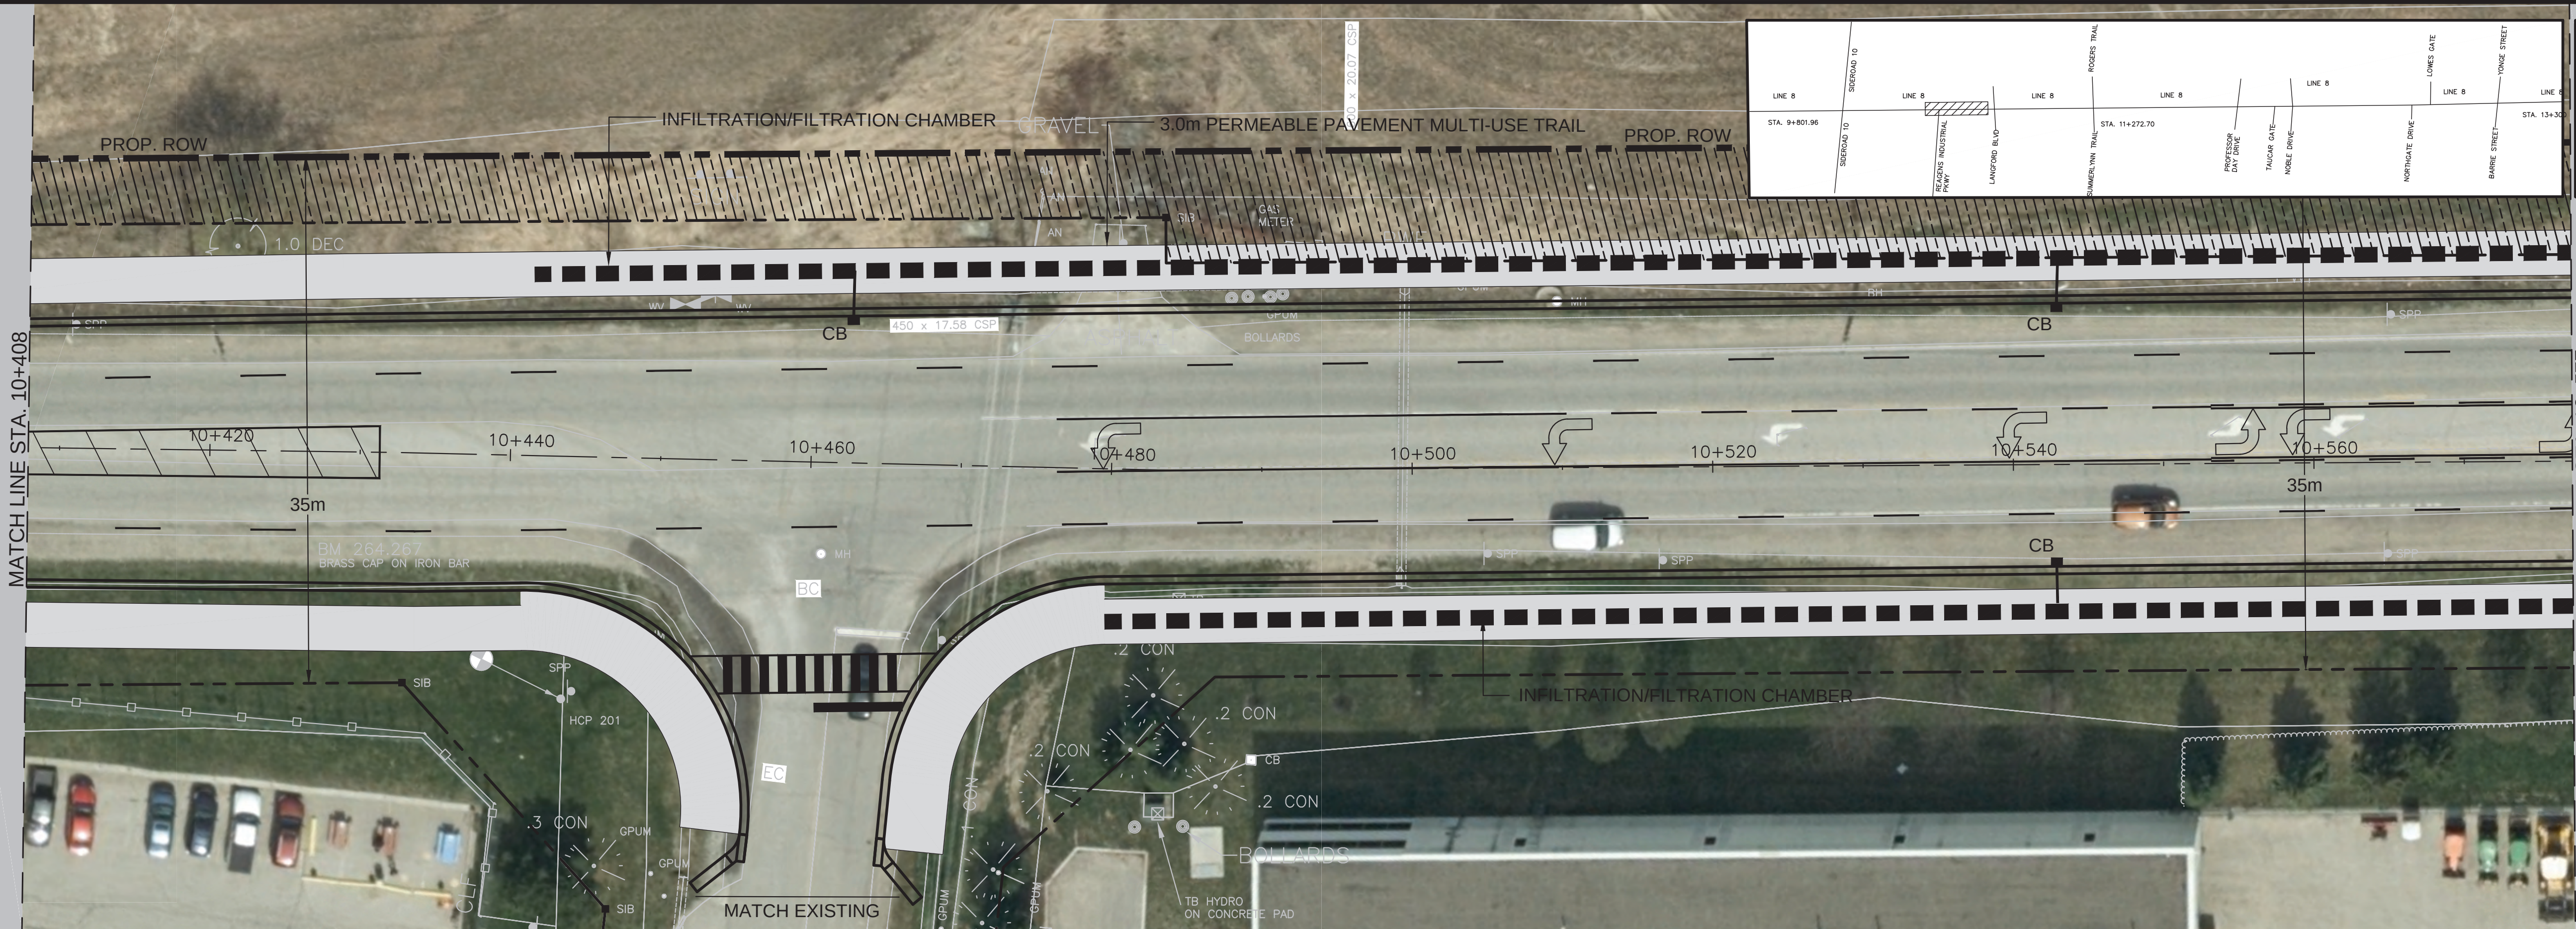

LEGEND:	
	PERFORATED PIPE
	INFILTRATION/FILTRATION CHAMBER



NO.	REVISIONS	DATE	BY
1	ISSUE FOR ESR	22/09/2025	MS
2			
3			
4			
5			
6			



LINE 8 NEW CONSTRUCTION


STA. 10+408 TO STA. 10+682

TOWN OF BRADFORD
LINE 8 AND SIDEROAD 10
RECONSTRUCTION

SCALE HOR. 1:250	VERT. N/A
DESIGNED MS	DRAWN MS
REVIEWED BK	DATE 9/22/2025

SHEET NO.
04

FILE: g:\projects backup\1640 - line 8 2022\8 working drawings\esr drawings\Line 8 New Construction.dwg

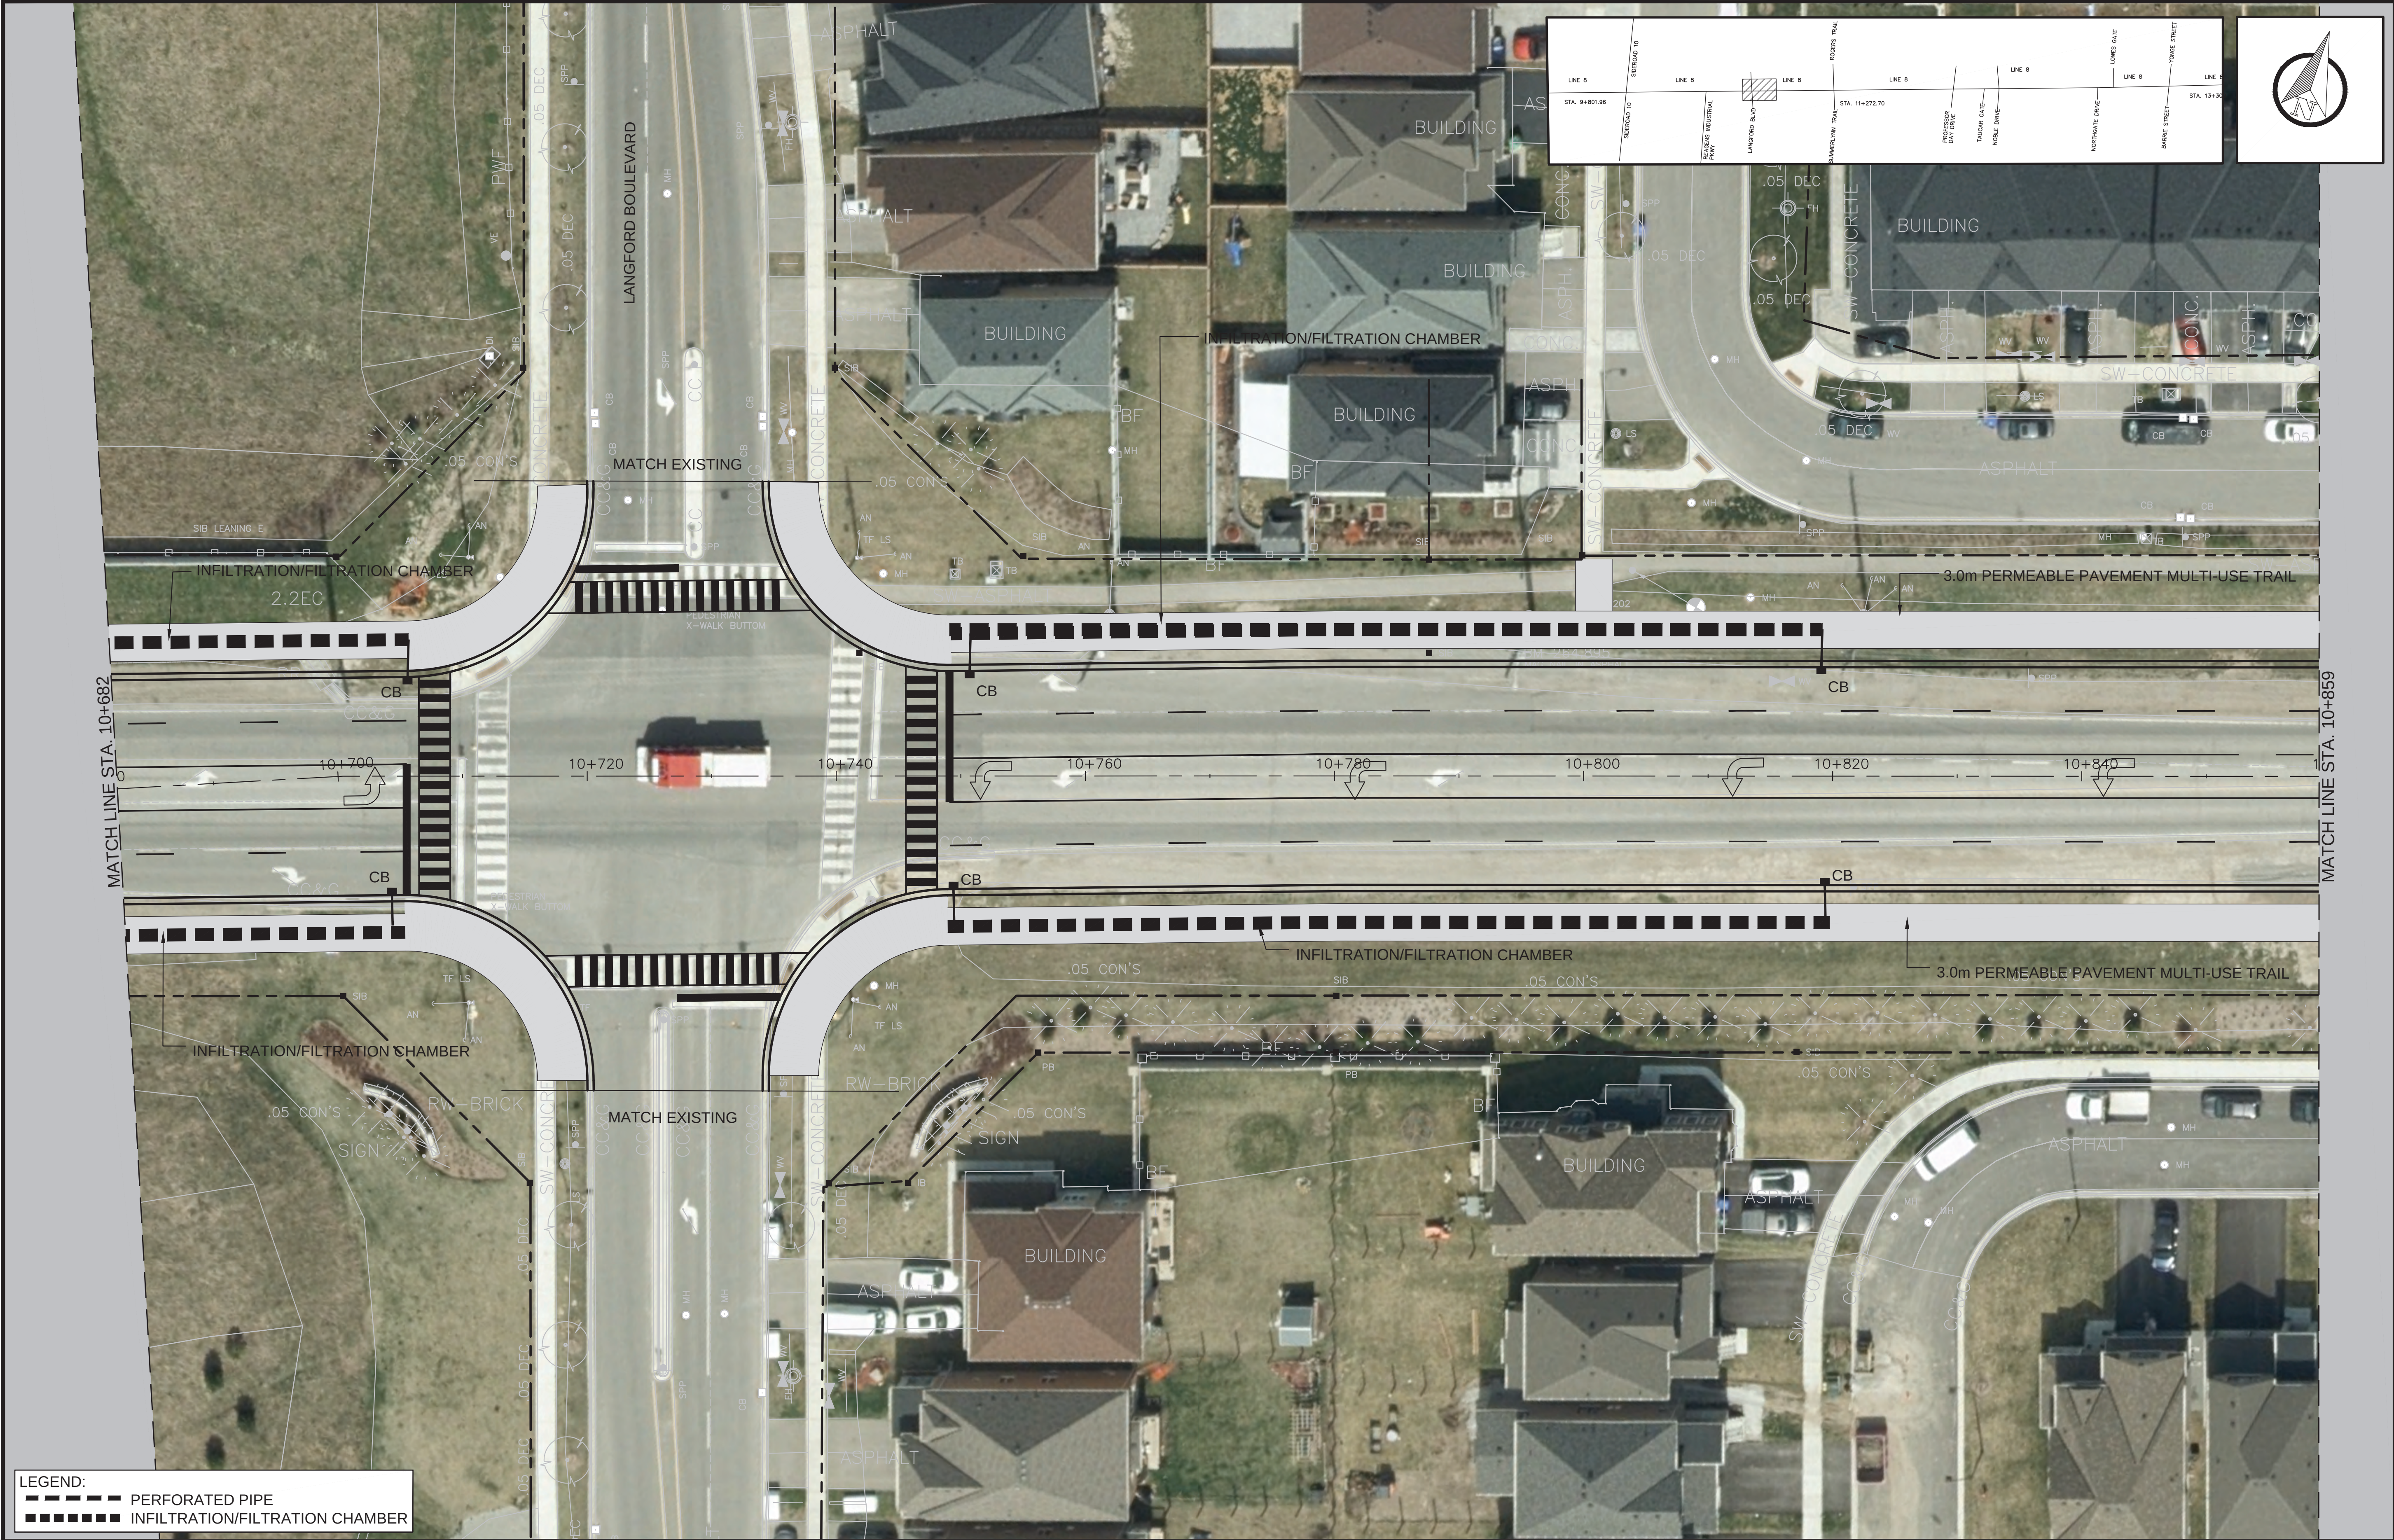

LEGEND:

- PERFORATED PIPE
- INFILTRATION/FILTRATION CHAMBER



NO.	REVISIONS	DATE	BY
1	ISSUE FOR ESR	22/09/2025	MS
2			
3			
4			
5			
6			



LINE 8 NEW CONSTRUCTION

STA. 10+682 TO STA. 10+859

TOWN OF BRADFORD
LINE 8 AND SIDEROAD 10
RECONSTRUCTION

SCALE HOR. 1:250	VERT. N/A	SHEET NO.
DESIGNED MS	DRAWN MS	05
REVIEWED BK	DATE 9/22/2025	

FILE: g:\projects backup\1640 - line 8 2022\8 working drawings\esr drawings\Line 8 New Construction.dwg



LEGEND:

- PERFORATED PIPE
- INFILTRATION/FILTRATION CHAMBER

NO.	REVISIONS	DATE	BY
1	ISSUE FOR ESR	22/09/2025	MS
2			
3			
4			
5			
6			

A Growing Tradition


LINE 8 NEW CONSTRUCTION

STA. 10+859 TO STA. 11+135


TOWN OF BRADFORD
LINE 8 AND SIDEROAD 10
RECONSTRUCTION

SCALE HOR. 1:250	VERT. N/A	SHEET NO.
DESIGNED MS	DRAWN MS	06
REVIEWED BK	DATE 9/22/2025	



FILE: g:\projects backup\1640 - line 8 2022\8 working drawings\esr drawings\Line 8 New Construction.dwg

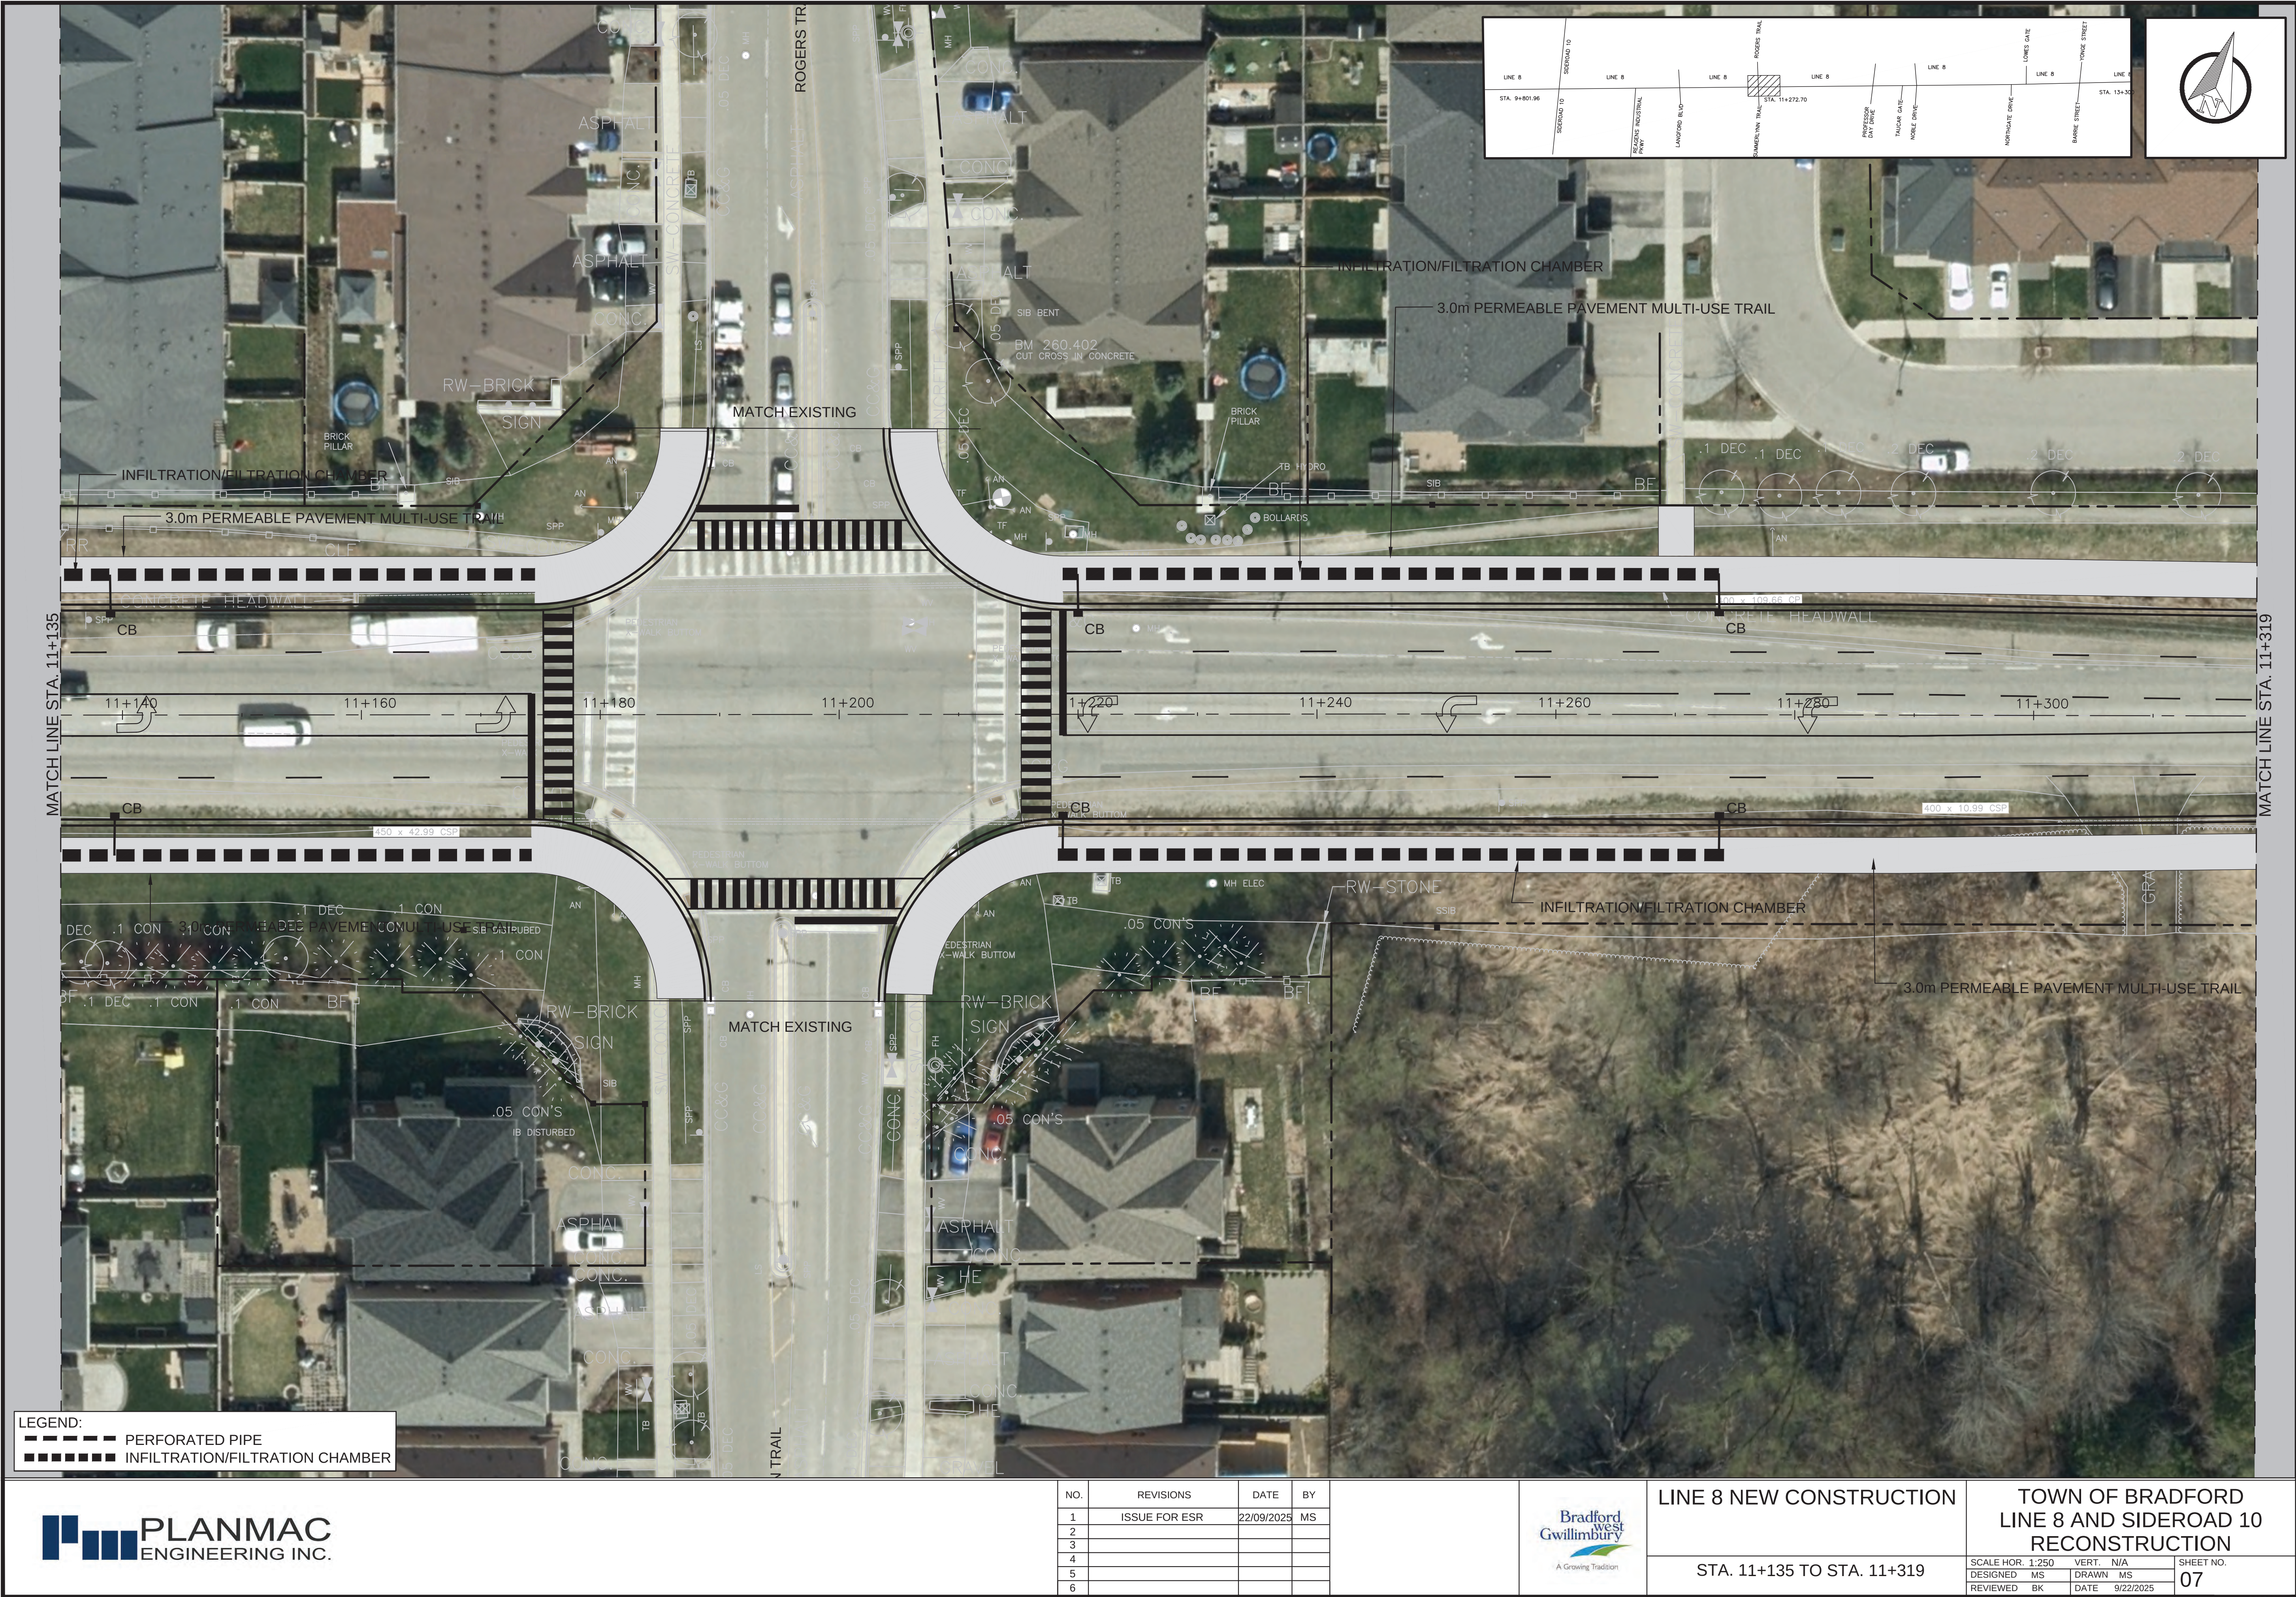

FILE: g:\projects backup\1640 - line 8 2022\8 working drawings\esr drawings\Line 8 New Construction.dwg

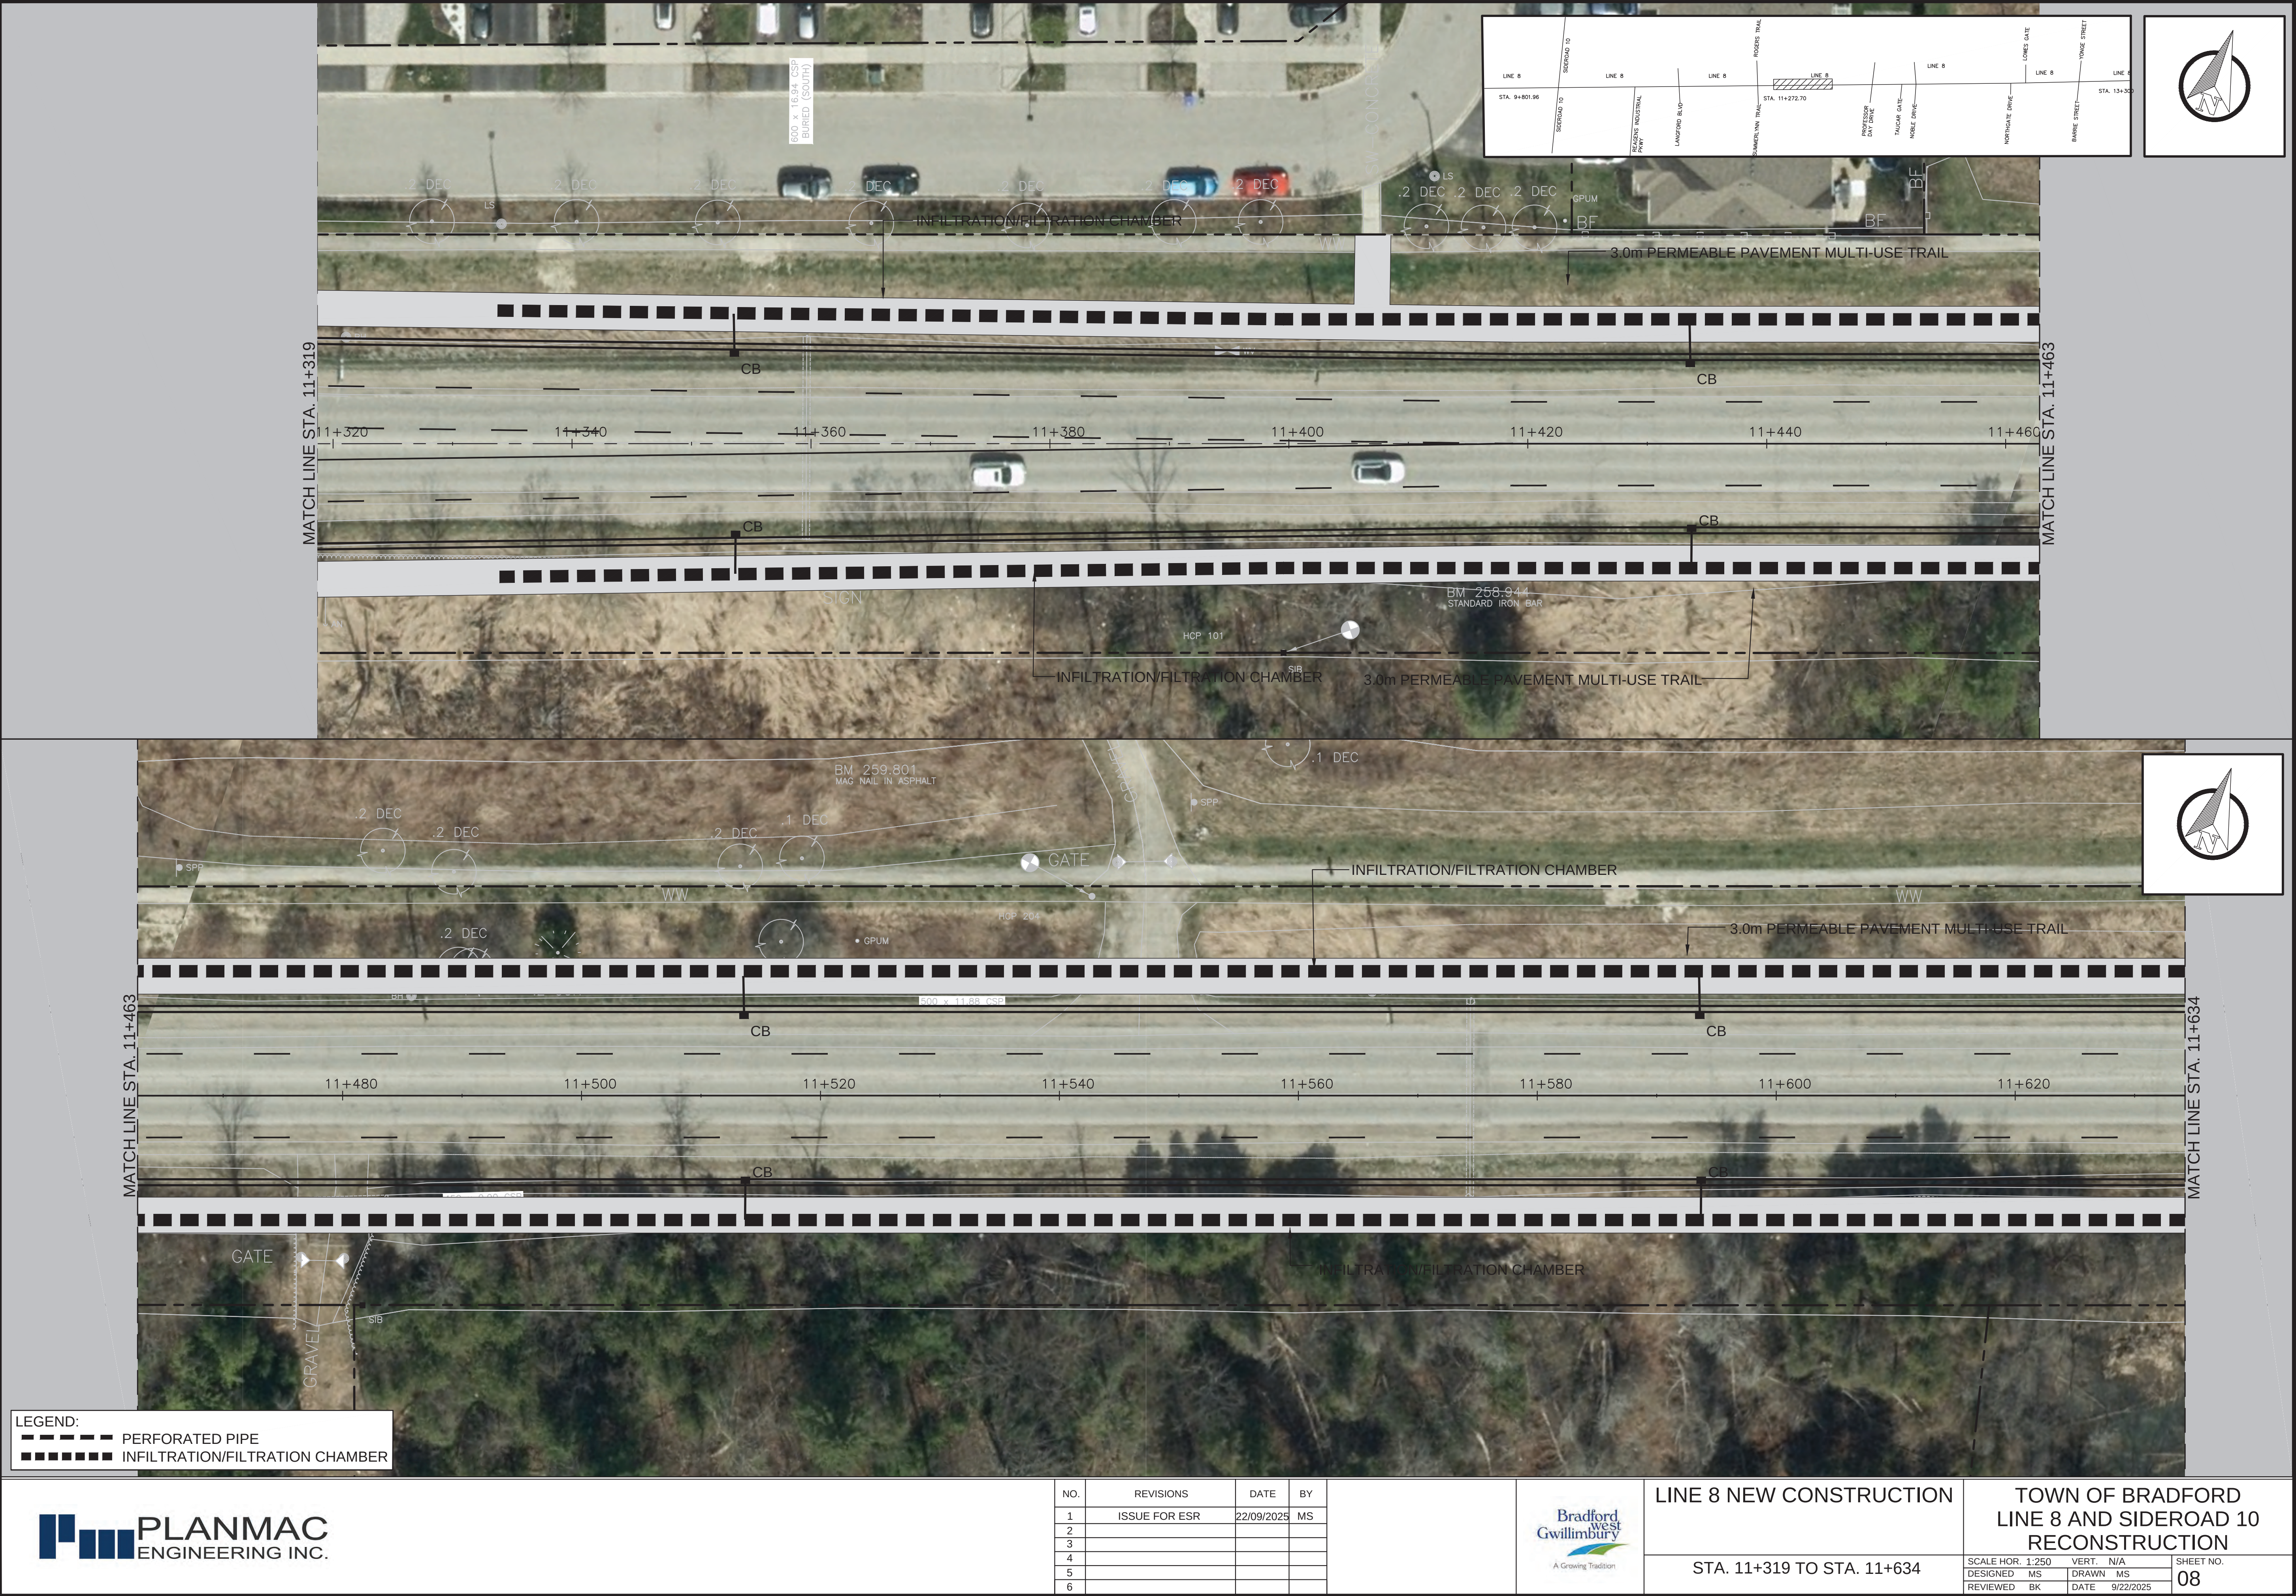

FILE: g:\projects backup\1640 - line 8 2022\8 working drawings\esr drawings\Line 8 New Construction.dwg

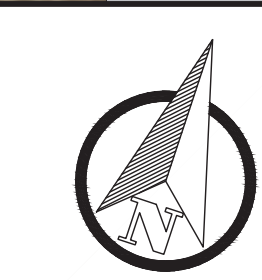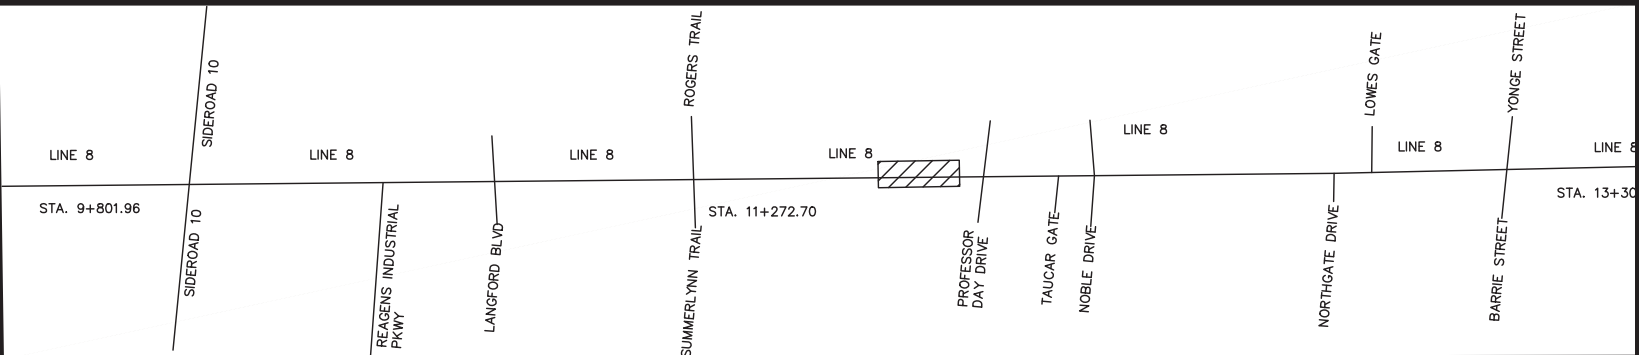

LEGEND:	
	PERFORATED PIPE
	INFILTRATION/FILTRATION CHAMBER



NO.	REVISIONS	DATE	BY
1	ISSUE FOR ESR	22/09/2025	MS
2			
3			
4			
5			
6			



LINE 8 NEW CONSTRUCTION




STA. 11+634 TO STA. 11+804

TOWN OF BRADFORD
LINE 8 AND SIDEROAD 10
RECONSTRUCTION

SCALE HOR. 1:250	VERT. N/A
DESIGNED MS	DRAWN MS
REVIEWED BK	DATE 9/22/2025

SHEET NO.
09

FILE: g:\projects backup\1640 - line 8 2022\8 working drawings\esr drawings\Line 8 New Construction.dwg

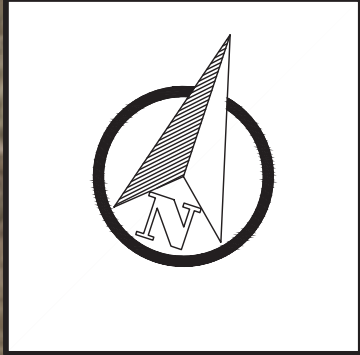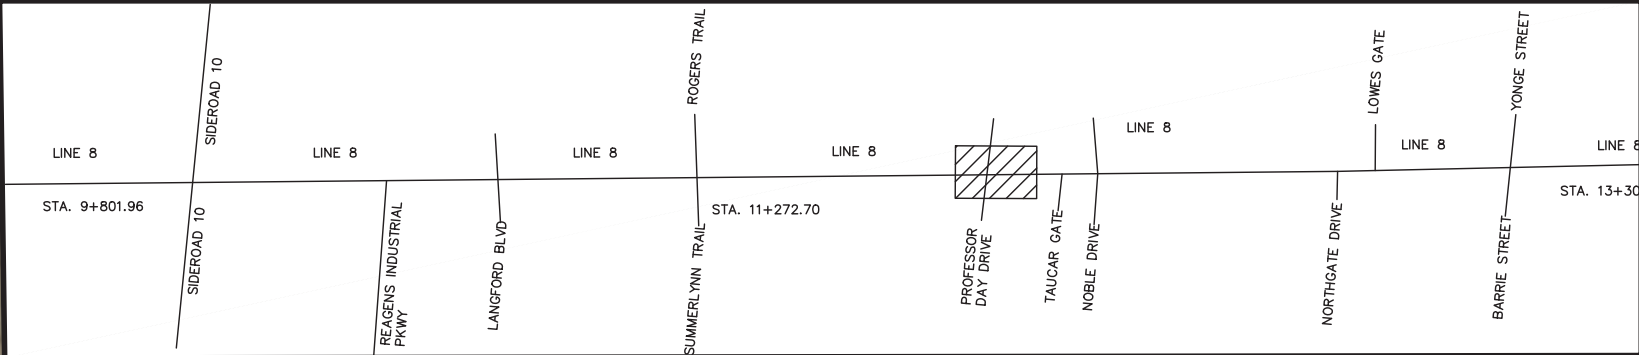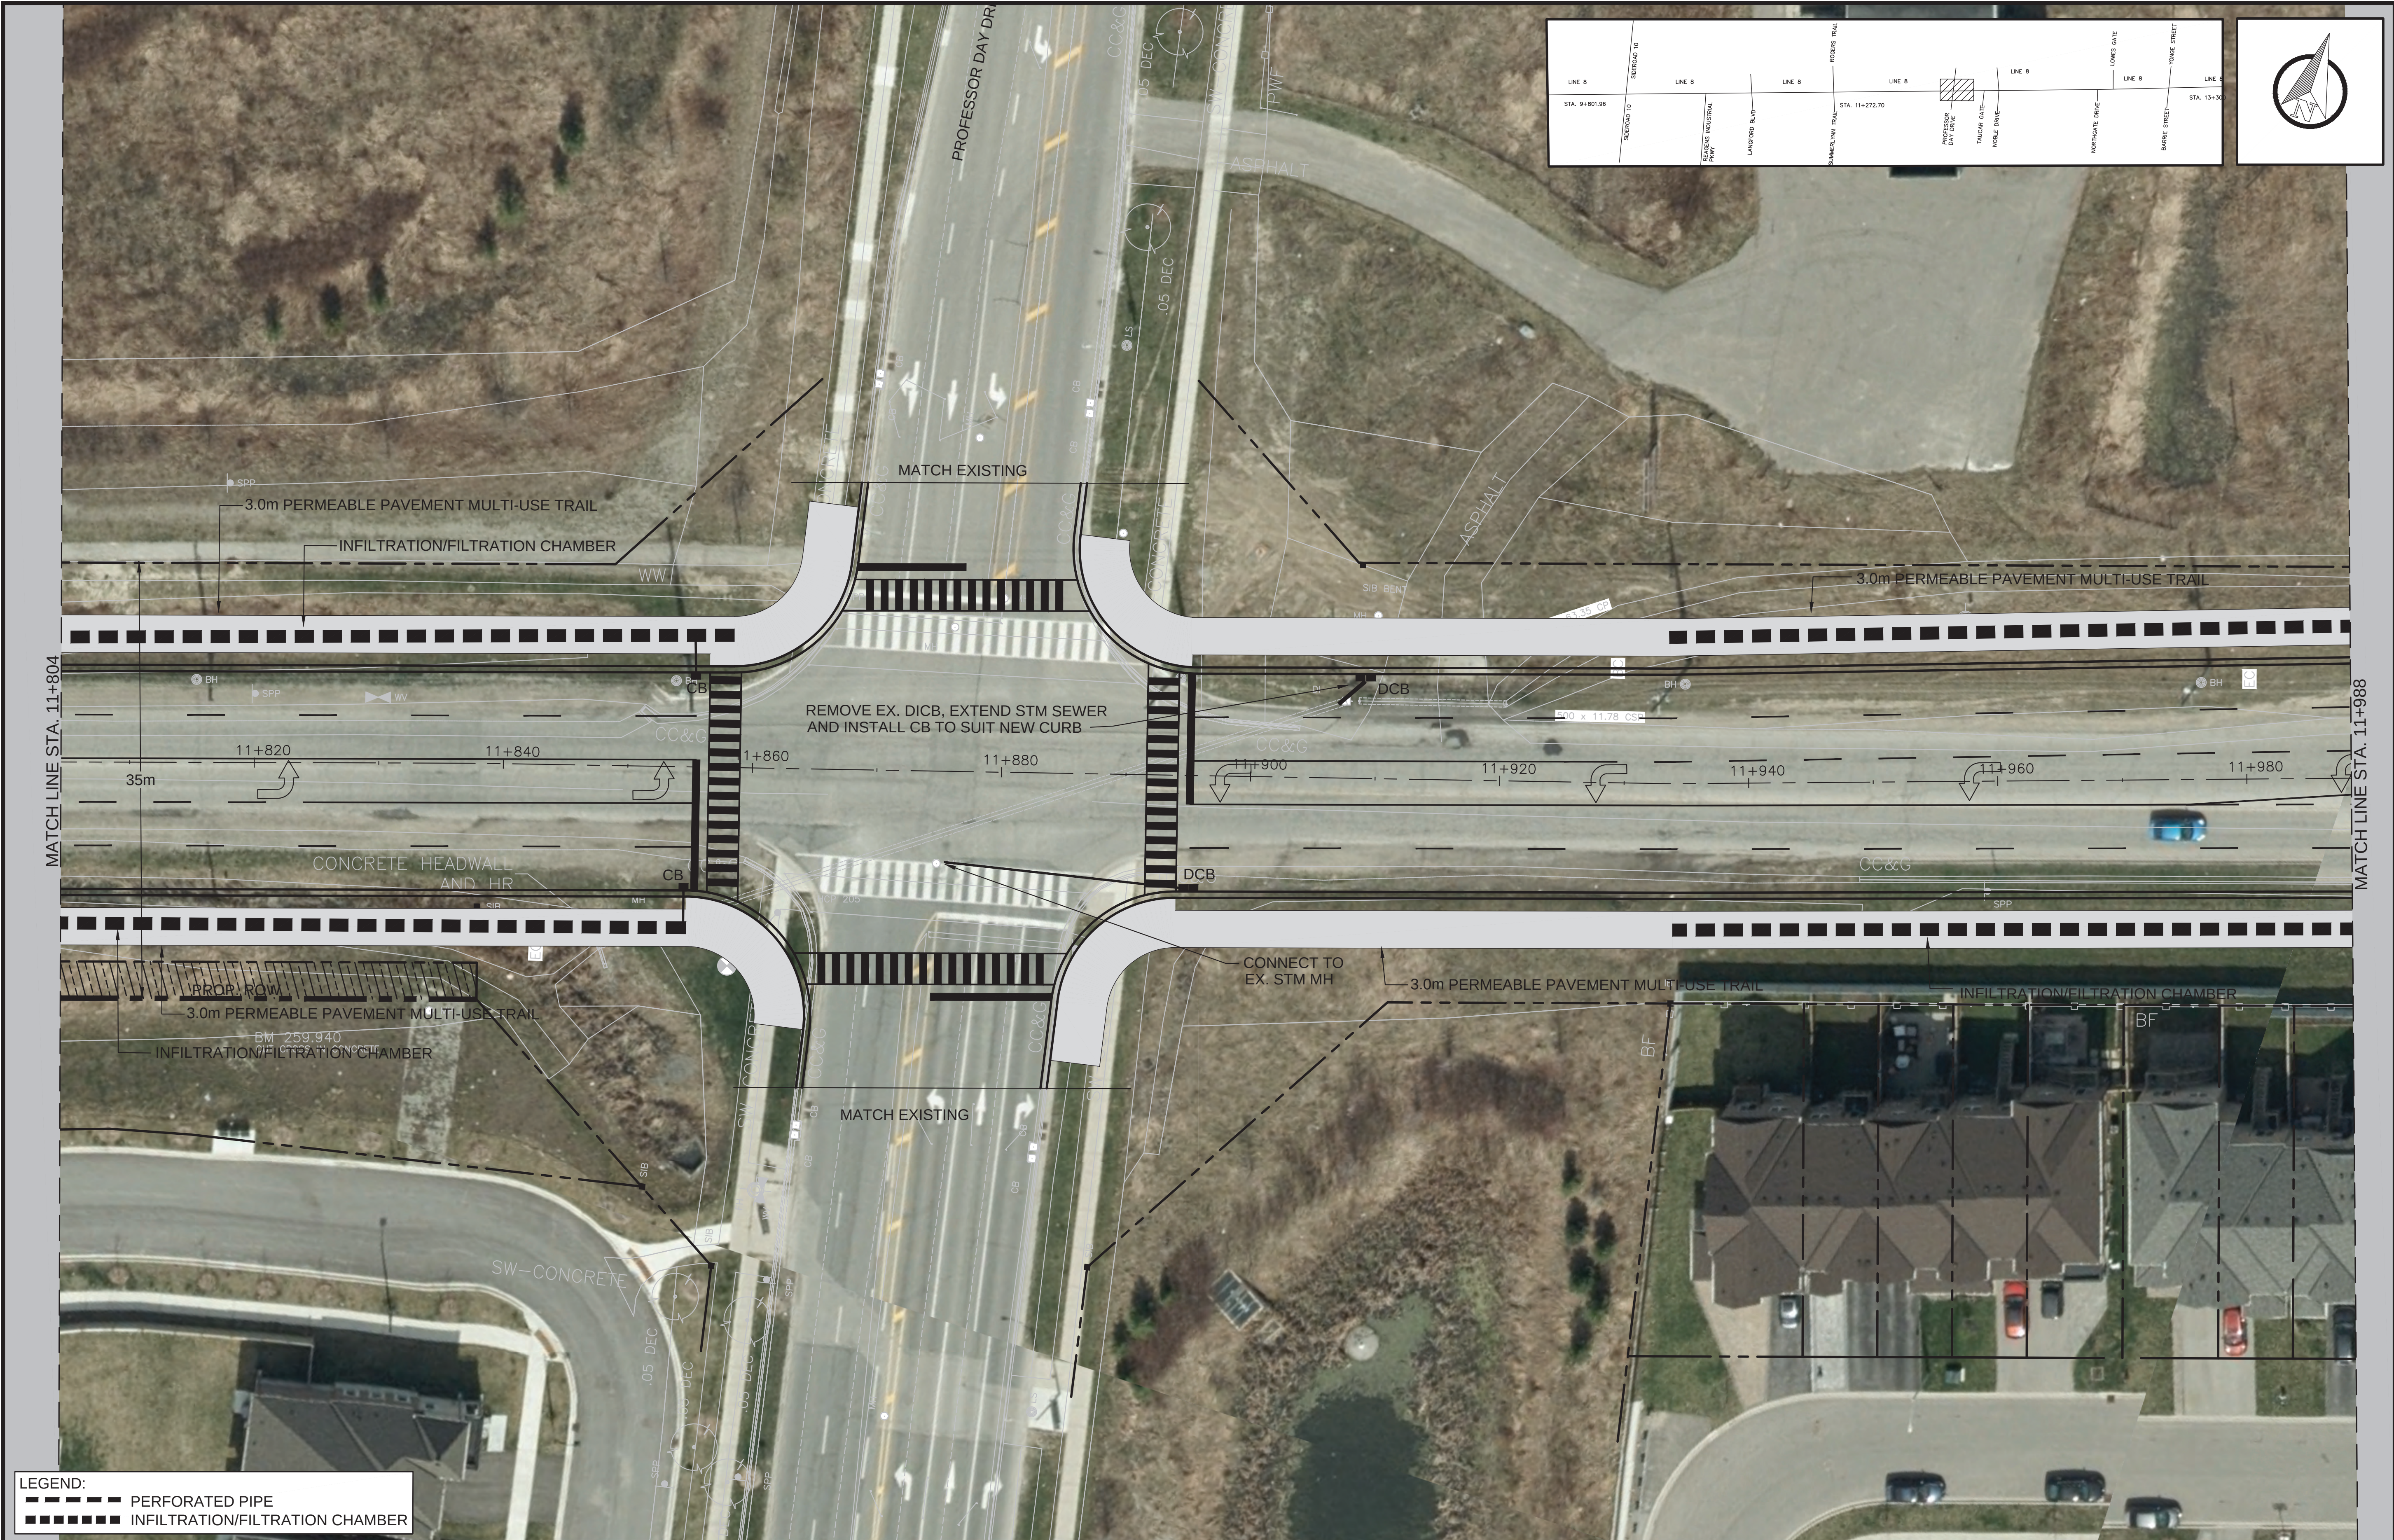

LEGEND:	
	PERFORATED PIPE
	INFILTRATION/FILTRATION CHAMBER



NO.	REVISIONS	DATE	BY
1	ISSUE FOR ESR	22/09/2025	MS
2			
3			
4			
5			
6			



LINE 8 NEW CONSTRUCTION

STA. 11+804 TO STA. 11+988

TOWN OF BRADFORD
LINE 8 AND SIDEROAD 10
RECONSTRUCTION





SCALE HOR. 1:250	VERT. N/A
DESIGNED MS	DRAWN MS
REVIEWED BK	DATE 9/22/2025

SHEET NO.
10

FILE: g:\projects backup\1640 - line 8 2022\8 working drawings\esr drawings\Line 8 New Construction.dwg



FILE: g:\projects\backup\1640 - line 8 2022\8 working drawings\esr drawings\Line 8 New Construction.dwg

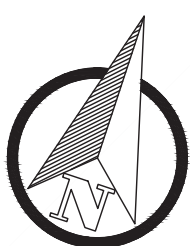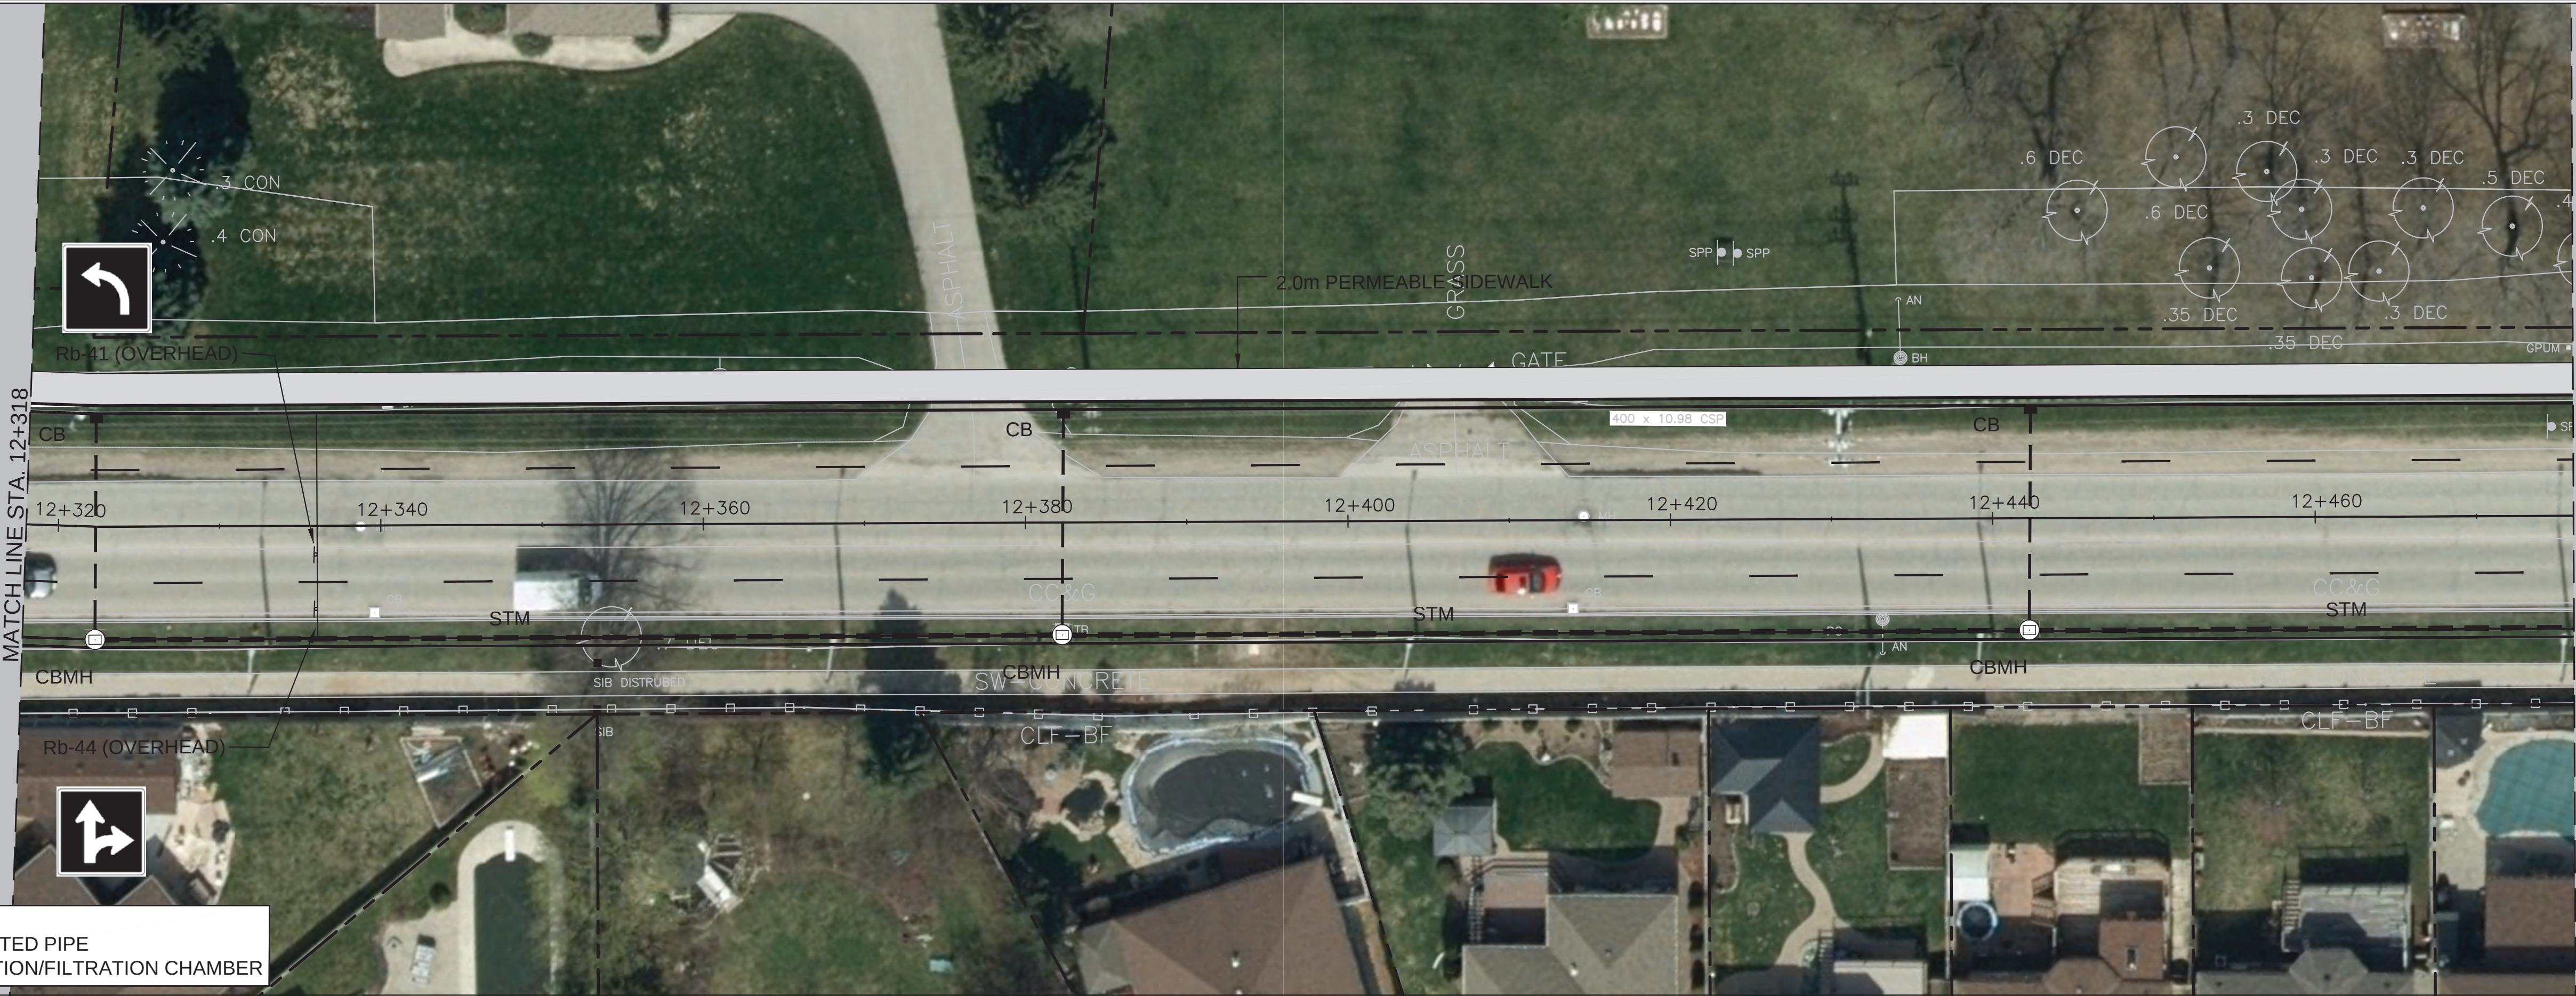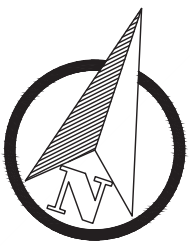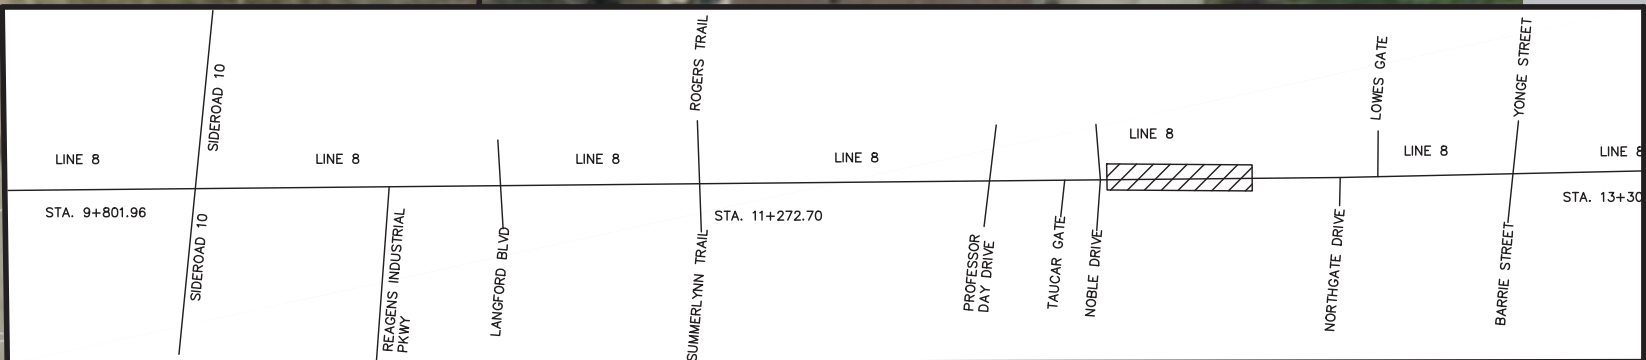

LEGEND:	
	PERFORATED PIPE
	INFILTRATION/FILTRATION CHAMBER



NO.	REVISIONS	DATE	BY
1	ISSUE FOR ESR	22/09/2025	MS
2			
3			
4			
5			
6			



LINE 8 NEW CONSTRUCTION



STA. 12+166 TO STA. 12+476

TOWN OF BRADFORD
LINE 8 AND SIDEROAD 10
RECONSTRUCTION

SCALE HOR. 1:250	VERT. N/A
DESIGNED MS	DRAWN MS
REVIEWED BK	DATE 9/22/2025

SHEET NO.
12

FILE: g:\projects backup\1640 - line 8 2022\8 working drawings\esr drawings\Line 8 New Construction.dwg

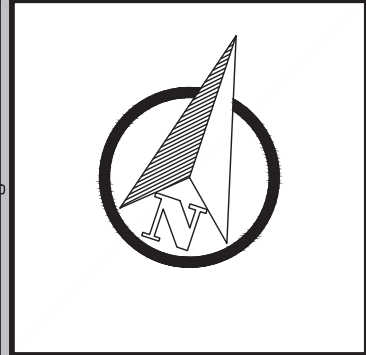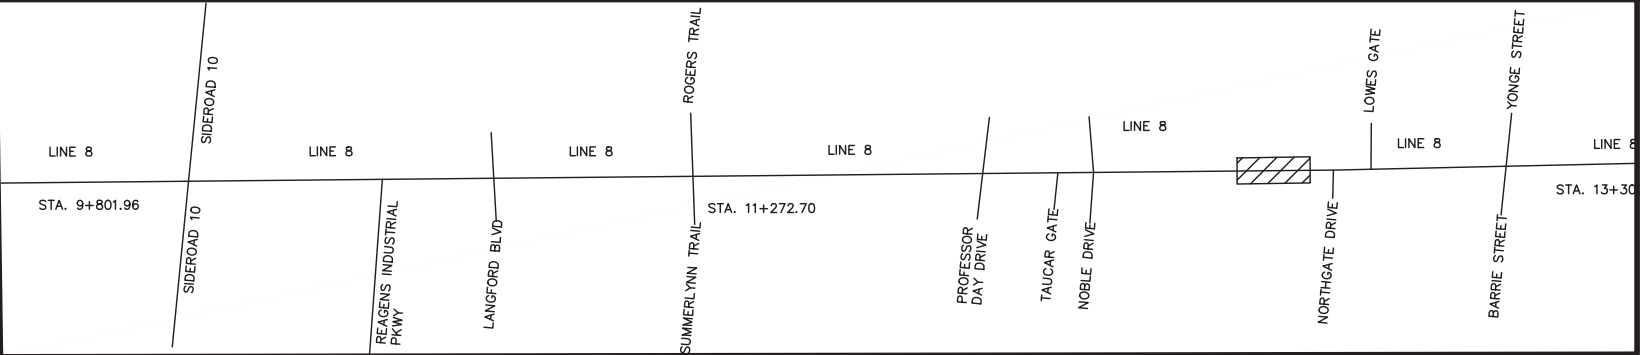

LEGEND:	
	PERFORATED PIPE
	INFILTRATION/FILTRATION CHAMBER




NO.	REVISIONS	DATE	BY
1	ISSUE FOR ESR	22/09/2025	MS
2			
3			
4			
5			
6			



LINE 8 NEW CONSTRUCTION	
STA. 12+476 TO STA. 12+637	

TOWN OF BRADFORD	
LINE 8 AND SIDEROAD 10	
RECONSTRUCTION	
SCALE HOR. 1:250	VERT. N/A
DESIGNED MS	DRAWN MS
REVIEWED BK	DATE 9/22/2025
SHEET NO. 13	

FILE: g:\projects backup\1640 - line 8 2022\8 working drawings\esr drawings\Line 8 New Construction.dwg

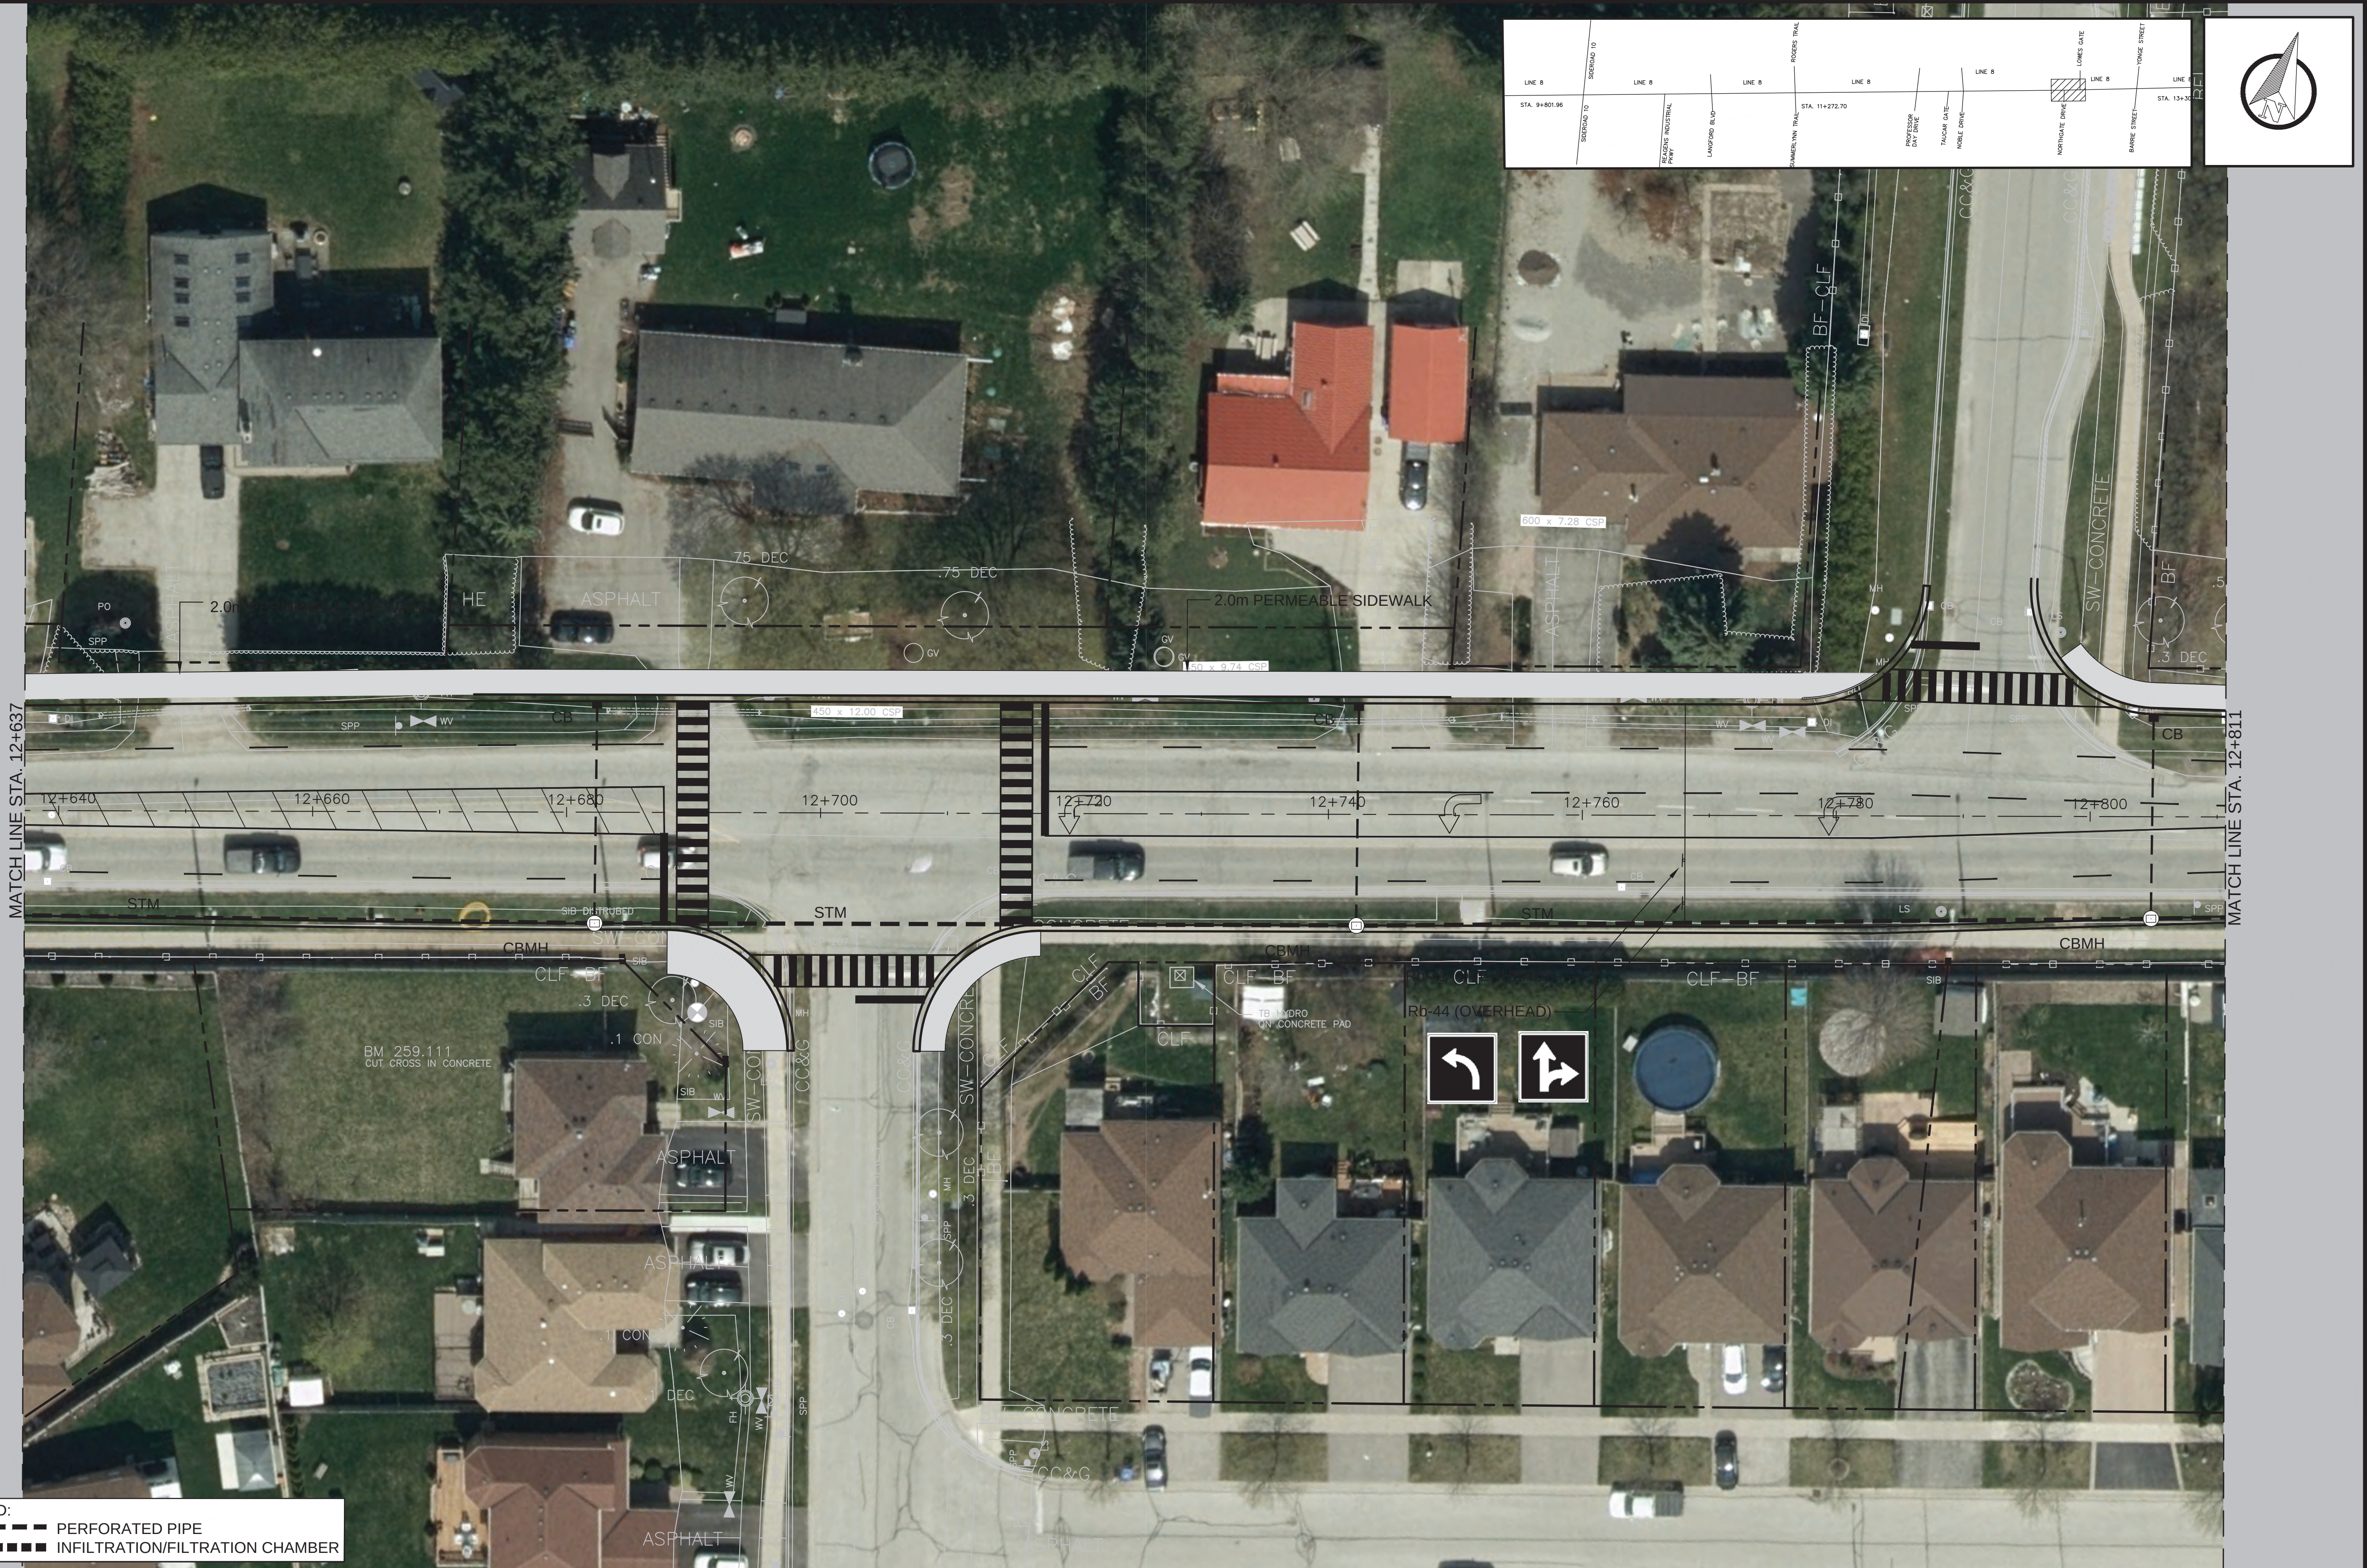

LEGEND:	
	PERFORATED PIPE
	INFILTRATION/FILTRATION CHAMBER



NO.	REVISIONS	DATE	BY
1	ISSUE FOR ESR	22/09/2025	MS
2			
3			
4			
5			
6			



LINE 8 NEW CONSTRUCTION




STA. 12+637 TO STA. 12+811

TOWN OF BRADFORD
LINE 8 AND SIDEROAD 10
RECONSTRUCTION

SCALE HOR. 1:250	VERT. N/A
DESIGNED MS	DRAWN MS
REVIEWED BK	DATE 9/22/2025

SHEET NO.
14

FILE: g:\projects\backup\1640 - line 8 2022\8 working drawings\esr drawings\Line 8 New Construction.dwg

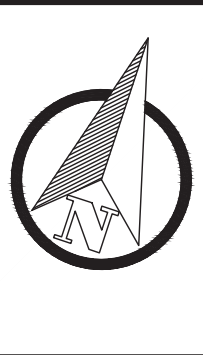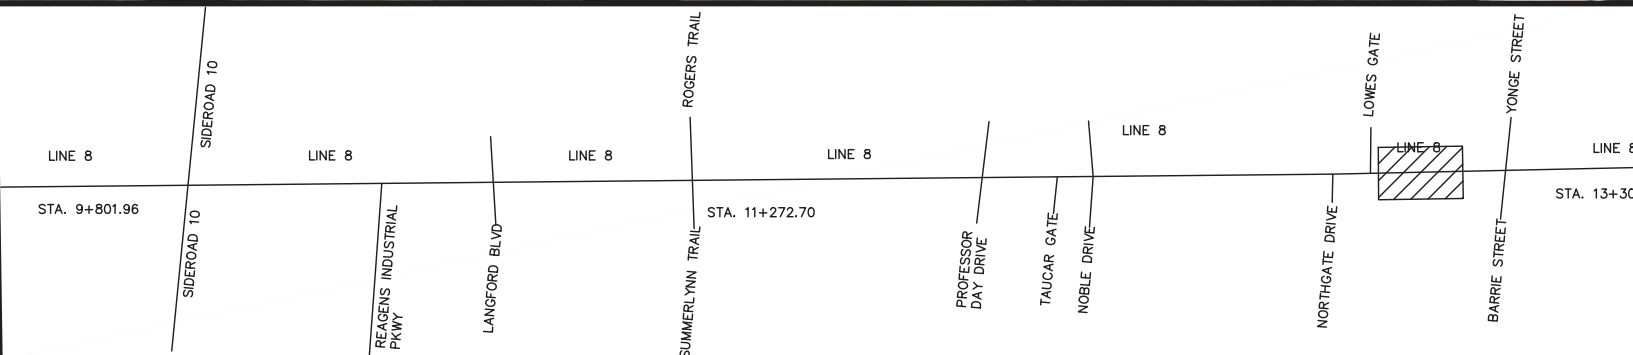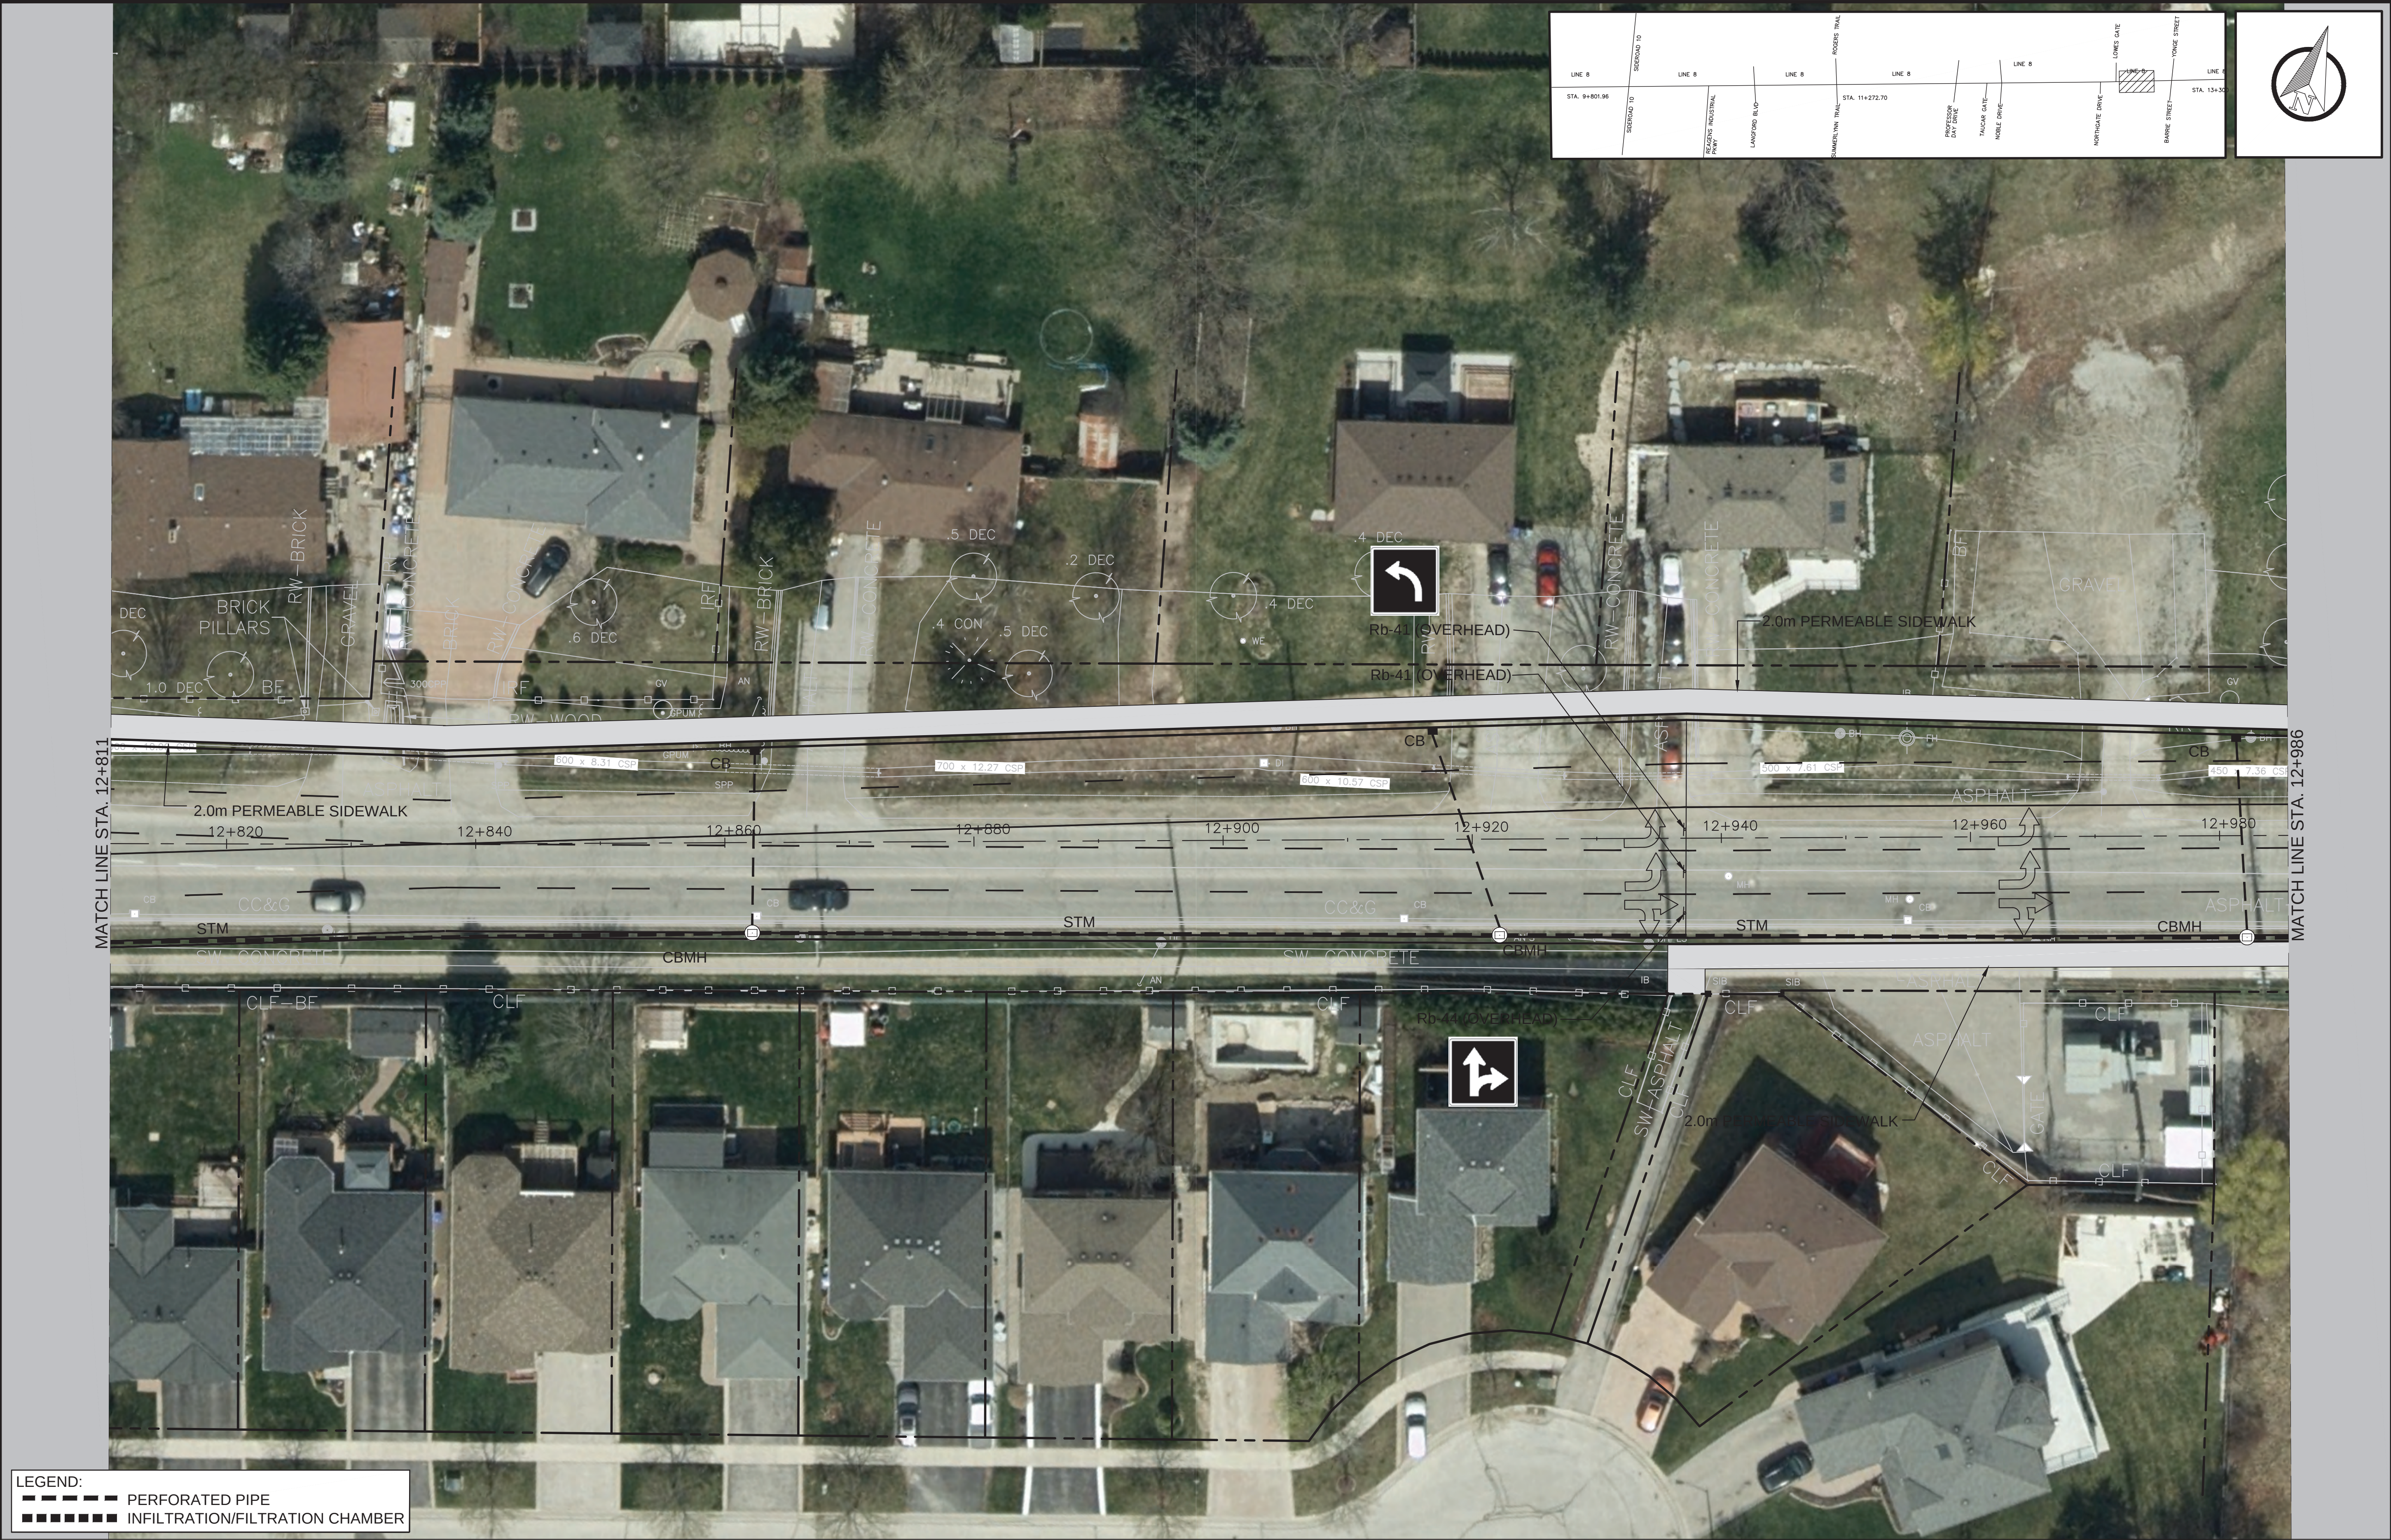

LEGEND:
--- PERFORATED PIPE
■■■■■ INFILTRATION/FILTRATION CHAMBER



NO.	REVISIONS	DATE	BY
1	ISSUE FOR ESR	22/09/2025	MS
2			
3			
4			
5			
6			



LINE 8 NEW CONSTRUCTION


STA. 12+811 TO STA. 12+986

TOWN OF BRADFORD
LINE 8 AND SIDEROAD 10
RECONSTRUCTION

SCALE HOR. 1:250	VERT. N/A
DESIGNED MS	DRAWN MS
REVIEWED BK	DATE 9/22/2025

SHEET NO.
15

FILE: g:\projects backup\1640 - line 8 2022\8 working drawings\esr drawings\Line 8 New Construction.dwg

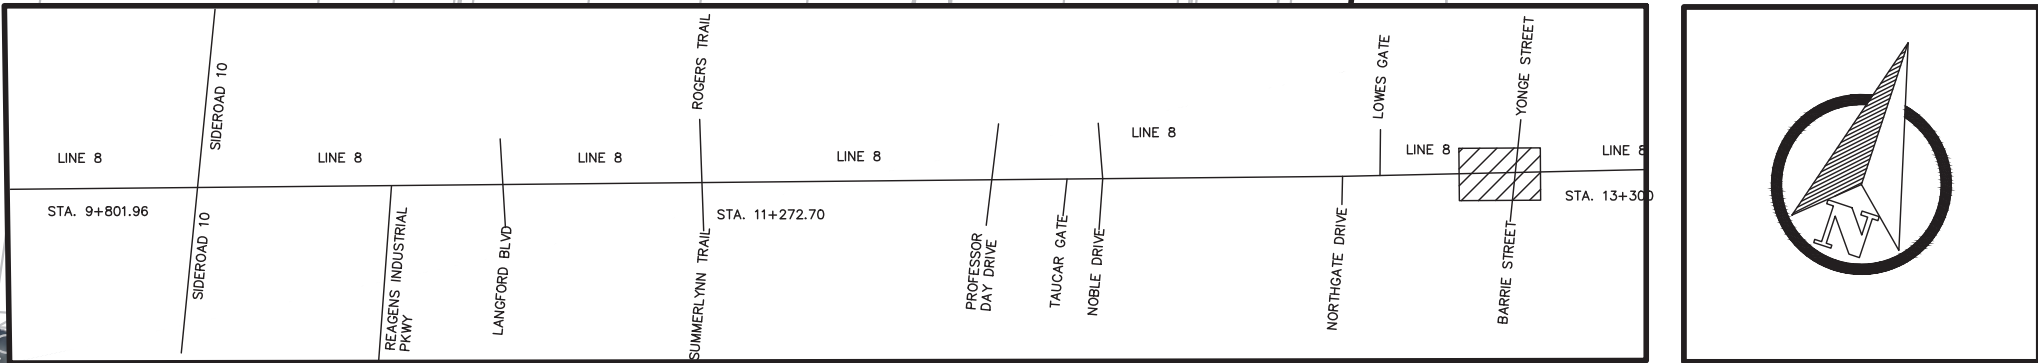

LEGEND:	
---	PERFORATED PIPE
---	INFILTRATION/FILTRATION CHAMBER



NO.	REVISIONS	DATE	BY
1	ISSUE FOR ESR	22/09/2025	MS
2			
3			
4			
5			
6			





LINE 8 NEW CONSTRUCTION

STA. 12+986 TO STA. 13+162

TOWN OF BRADFORD
LINE 8 AND SIDEROAD 10
RECONSTRUCTION

SCALE HOR. 1:250	VERT. N/A
DESIGNED MS	DRAWN MS
REVIEWED BK	DATE 9/22/2025

SHEET NO.
16

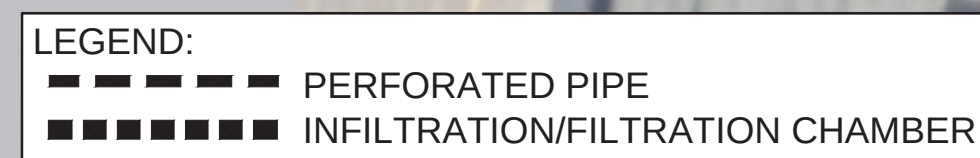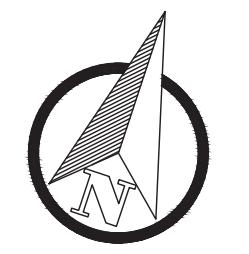

NO.	REVISIONS	DATE	BY
1	ISSUE FOR ESR	22/09/2025	MS
2			
3			
4			
5			
6			



STA. 13+162 TO STA. 13+268

SCALE HOR. 1:250	VERT. N/A
DESIGNED MS	DRAWN MS
REVIEWED BK	DATE 9/22/2025

SHEET NO.
17

FILE: g:\projects\backup\1640 - line 8 2022\8 working drawings\esr drawings\Sideroad 10 New Construction.dwg



LEGEND:

- PERFORATED PIPE
- INFILTRATION/FILTRATION CHAMBER



NO.	REVISIONS	DATE	BY
1	ISSUE FOR ESR	22/09/2025	MS
2			
3			
4			
5			
6			



SIDEROAD 10 NEW
CONSTRUCTION

STA. 0+815 TO STA. 0+938

TOWN OF BRADFORD
LINE 8 AND SIDEROAD 10
RECONSTRUCTION

SCALE HOR. 1:250	VERT. N/A
DESIGNED MS	DRAWN SM
REVIEWED BK	DATE 9/9/2025

SHEET NO.
18

FILE: g:\projects backup\1640 - line 8 2022\8 working drawings\esr drawings\Sideroad 10 New Construction.dwg



FILE: g:\projects backup\1640 - line 8 2022\8 working drawings\esr drawings\Sideroad 10 New Construction.dwg



NO.	REVISIONS	DATE	BY
1	ISSUE FOR ESR	22/09/2025	MS
2			
3			
4			
5			
6			